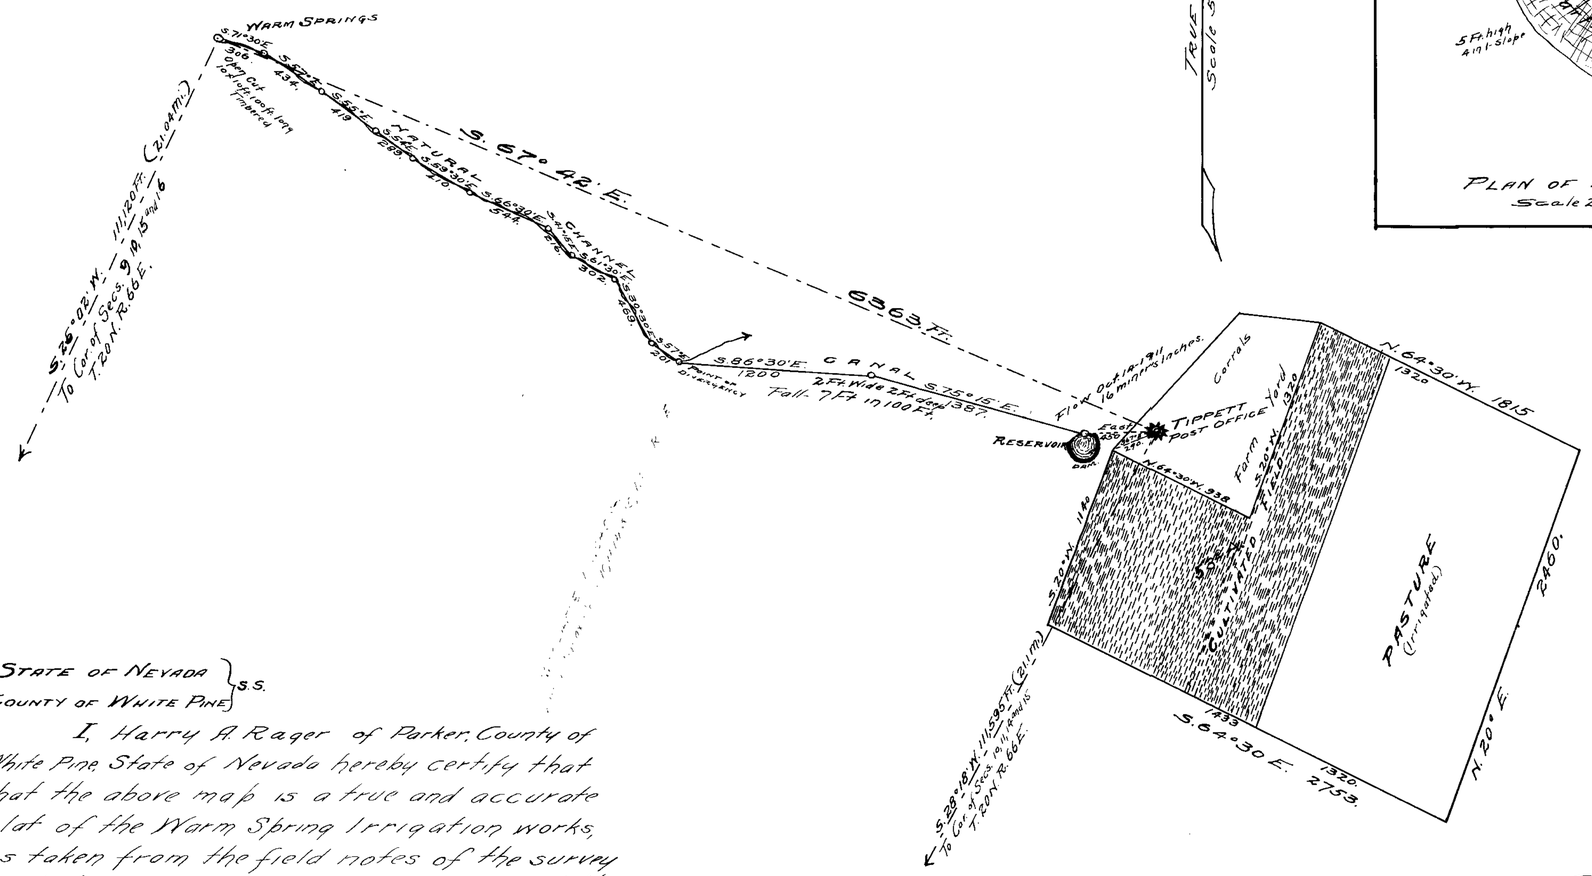

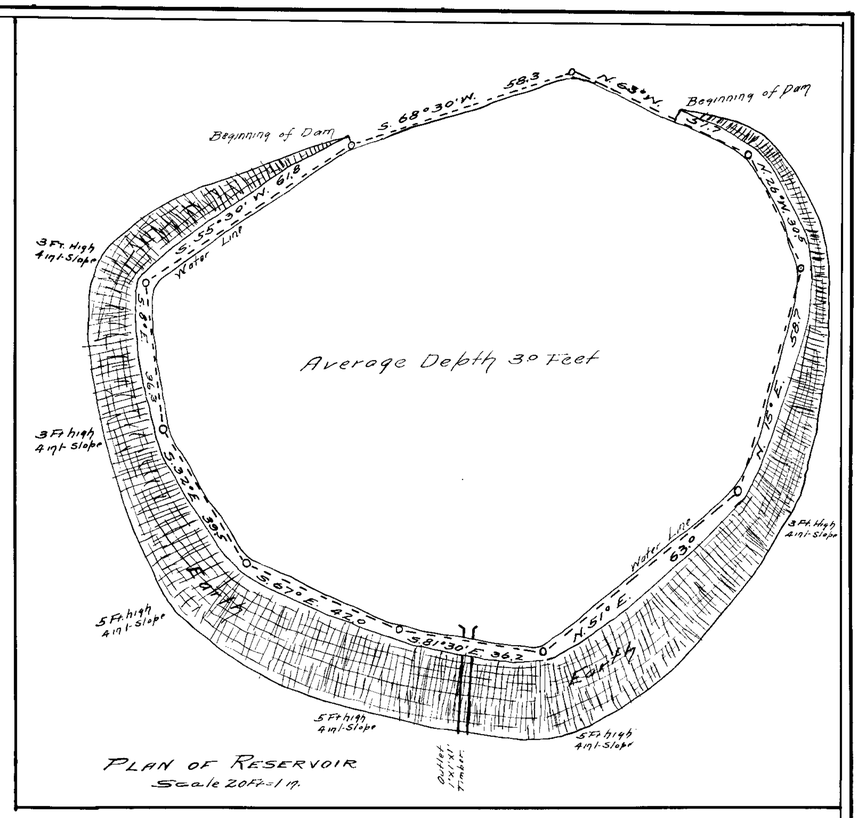

PLAN OF RESERVOIR
Scale 20 Ft. = 1 in.

TRUE MERIDIAN
Scale 500 Ft. = 1 inch

STATE OF NEVADA }
COUNTY OF WHITE PINE } S.S.

I, Harry A. Rager of Parker, County of White Pine, State of Nevada hereby certify that that the above map is a true and accurate plat of the Warm Spring Irrigation works, as taken from the field notes of the survey made by me on Oct. 14-15 and 16th 1911 and at the Instance of Mrs. John Tippett; that it represents the works described in Application No. 1606, together with the location of streams in the immediate vacinity.

Harry A. Rager
Surveyor

MAP
—OF—
APPLICATION No. 1606
—OF—
MRS. JOHN TIPPETT
—For—
IRRIGATION PURPOSES
AT
TIPPETT, WHITE PINE CO., NEV.
Surveyed Oct. 14-16-1911
By Harry A. Rager
U.S. Dep. Min. Surveyor
Parker, Nev.

161 BK. 3 1-7-14.
f.s. 1.53 c.f.s.

1606