SECTION	SUB-DIVISION	TOWNSHIP	RANGE	CULTIVATED ACREAGE	DESCRIPTION OF CULTURE	DATE OF FIRST CULTURE

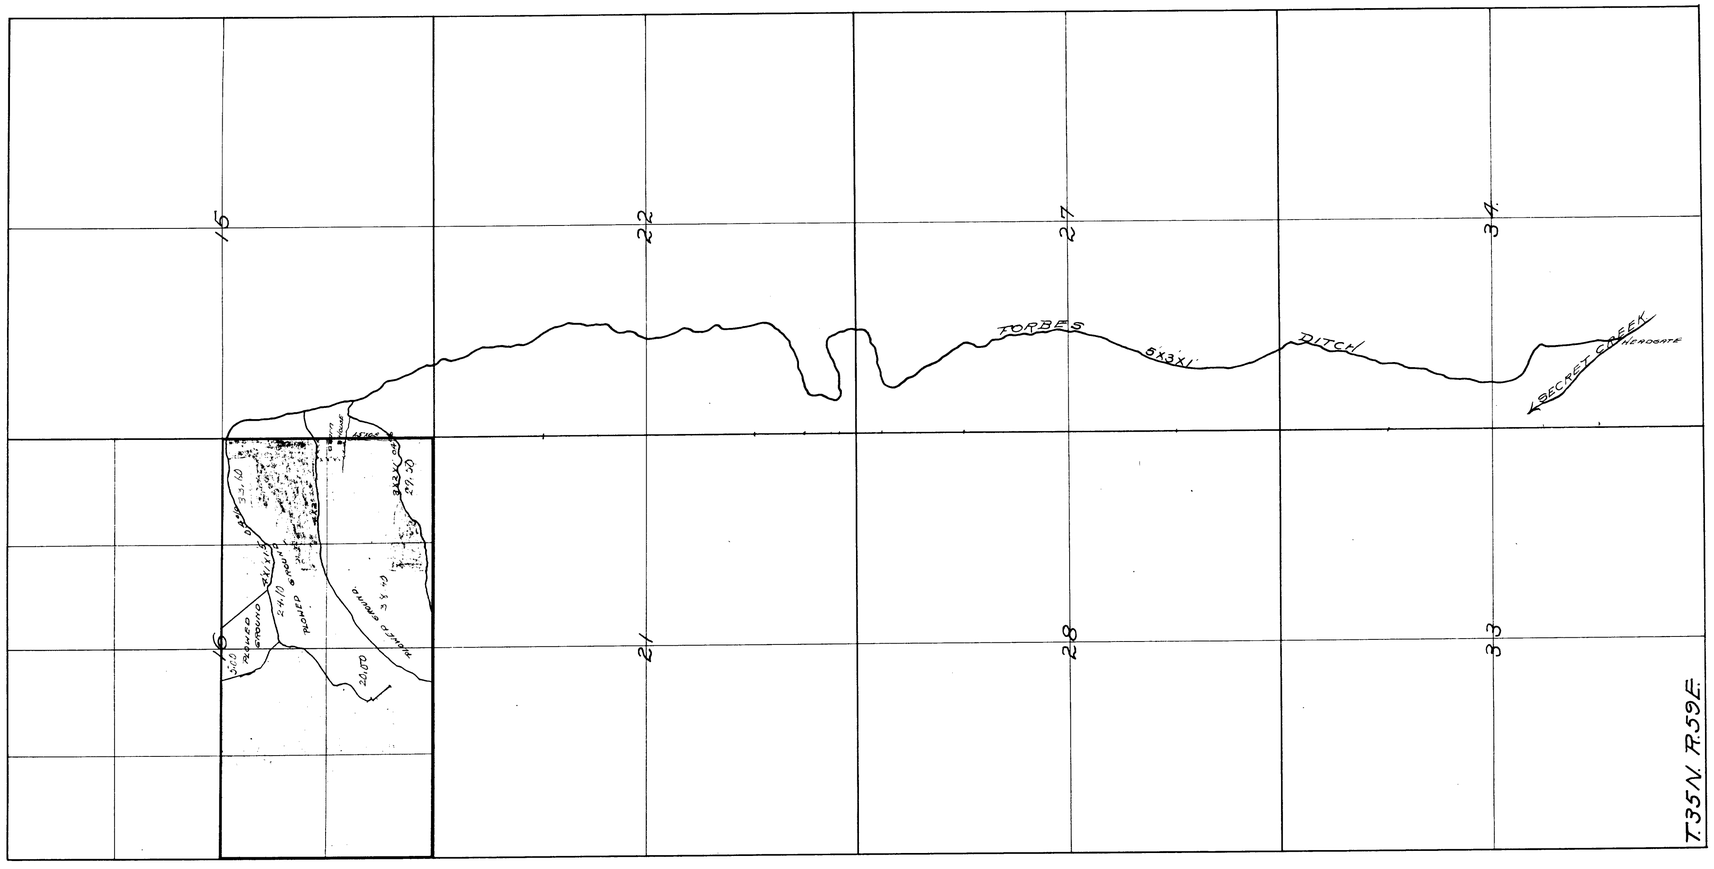

STATE OF NEVADA } S.S.
COUNTY OF ELKO

F.R. Jacoby, being first duly sworn, deposes and says that the above map is a true and accurate plat of the lands irrigated by Wilson J. Forbes as taken from the field notes of a survey made by me, completed on the 15th day of August, 1915.
That the map and survey were made at the instance of Wilson J. Forbes owner of said lands and that it truly represents the irrigated lands of said Wilson J. Forbes

F.R. Jacoby. Surveyor

Subscribed and sworn to before me this 24th day of September, 1915.

L. Jaussaud
Notary Public, in and for ELKO County, Nevada.

CULTURAL MAP
OF
PERMIT No. 1631
HELD BY
WILSON J. FORBES.

WATER: OF SECRET CREEK ARE USED UNDER THIS PERMIT

SCALE 1000 FEET TO AN INCH.

330 BK. 3 5-12-17
for 1,506 c.f.s.

1631