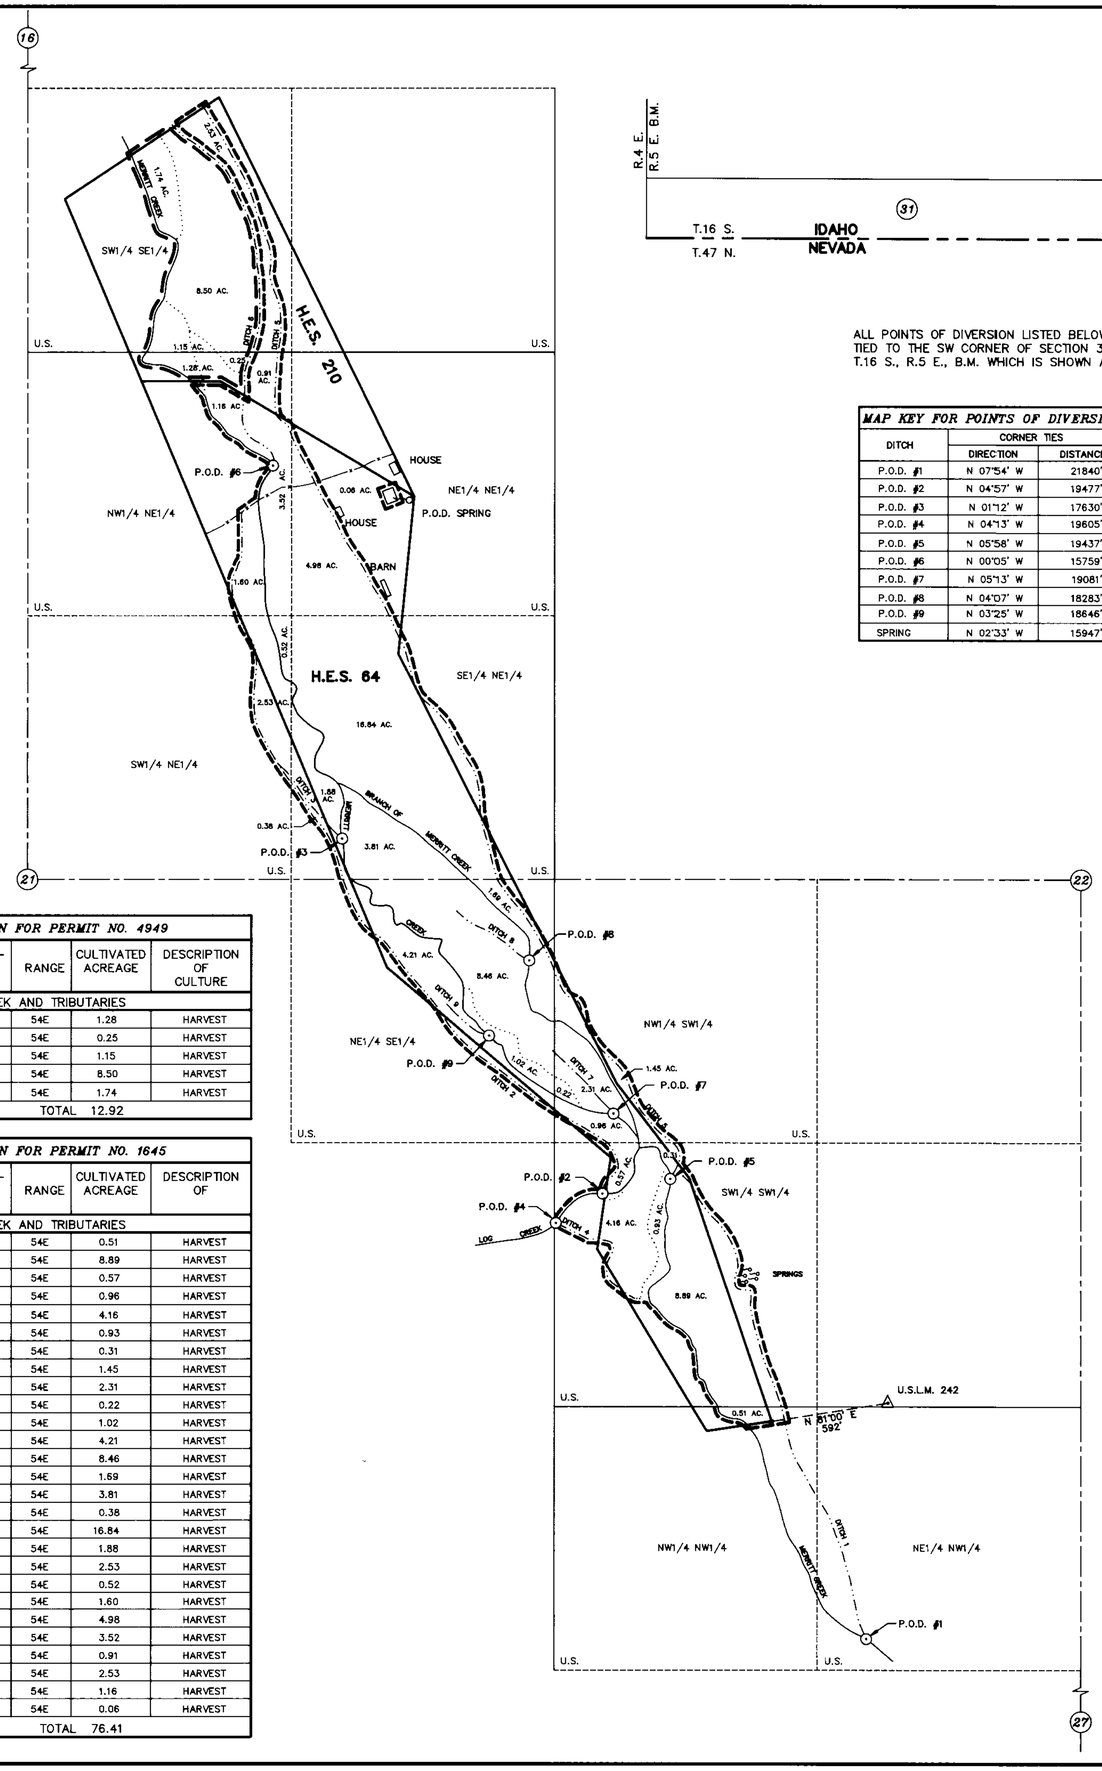

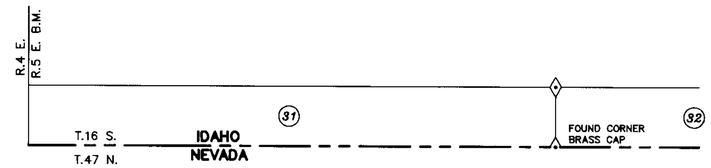

ALL POINTS OF DIVERSION LISTED BELOW ARE TIED TO THE SW CORNER OF SECTION 32, T.16 S., R.5 E., B.M. WHICH IS SHOWN ABOVE

MAP KEY FOR POINTS OF DIVERSION		
DITCH	CORNER TIES	
	DIRECTION	DISTANCE
P.O.D. #1	N 07°54' W	21840'
P.O.D. #2	N 04°57' W	19477'
P.O.D. #3	N 01°12' W	17630'
P.O.D. #4	N 04°13' W	19605'
P.O.D. #5	N 05°58' W	19437'
P.O.D. #6	N 00°05' W	15759'
P.O.D. #7	N 05°13' W	19081'
P.O.D. #8	N 04°07' W	18283'
P.O.D. #9	N 03°25' W	18646'
SPRING	N 02°33' W	15947'

N

T.47 N., R.54 E.
M.D.M.
UNSURVEYED

STATE OF NEVADA
COUNTY OF ELKO } S.S.

I, William A. Nisbet, being first duly sworn, depose and say that this map, consisting of one sheet, has been correctly drawn to the designated scale from field notes of a survey made by me, or under my supervision and direction, on the 10th day of October, 1992, from U.S.G.S. quadrangle map information, from Protraction Diagram #134 (T.46 and 47 N. R.53, 54 and 54 1/2 E., M.D.M.), and from aerial photography of U.S. Forest Service. This map is submitted to revise certain protracted land lines in this unsurveyed township as they were shown on that map filed in support of Permits #1645, [Certificate 694 (Book 4)] and #4949, [Certificate 695 (Book 4)], in 1922, due to the subsequent issuance of said protraction diagram; that it truly and correctly represents the existing location and extent of the works used to divert water from MERRITT CREEK AND TRIBUTARIES, in ELKO COUNTY, by WILLIAM I. AND MARGARET TINDALL, husband and wife, for IRRIGATION purposes. That the proposed point of diversion the approximate location and size of the diverting channel,location and description of all measuring devices, the location and extend of lands owned or controlled by the applicant upon which water applied for under Permit Numbers 1645 and 4949 is used, together with the area and kind of culture in each 40-acre subdivision, and the location and names of all other works or stream which are crossed by or connected with said works are fully and correctly designated thereon.

William A. Nisbet

William A. Nisbet, state water-right surveyor

PROFESSIONAL LAND SURVEYOR-STATE OF NEVADA
WILLIAM A NISBET
11/05/92
PROF. NO. 3805

Subscribed and sworn to before me this 5 day of November 1992.

CORALEE GRISWOLD
Notary Public
State of Nevada
Elko County, Nevada
My Commitment Expires July 12, 1994

Coralee Griswold

Notary Public in and for Elko County, Nevada

Basis of Bearing: Magnetic, Var. 16° E.

LEGEND

U.S.	UNITED STATES GOVERNMENT (FOREST SERVICE)
———	BOUNDARY OF PRIVATE PROPERTY
⊙	POINT OF DIVERSION
o~	SPRING
- - - - - -	PLACE OF USE OF PERMIT 1645
— — — —	PLACE OF USE OF PERMIT 4949
≈≈≈	CREEKS OR RIVERS
~~	DITCH

0 400 800 1200
SCALE: 1"=400'

1645 CERTIFICATE No. [illegible] ISSUED

4949 CERTIFICATE No. 695 ISSUED [illegible]

1645 4949

FILED
NOV 06 1992
STATE ENGINEER'S OFFICE

STATE [illegible]
92 NOV -6 P7:31

NO.	BY	DATE	DESCRIPTION	CHK'D	APP'D

REVISIONS

DRAWN BY PJB
APPROVED BY [illegible]
JOB NO. 2062.001
DATE OCTOBER 1992

MAP TO ACCOMPANY
AMENDED PROOF OF BENEFICIAL USE UNDER PERMITS NO. 1645 AND 4949
FOR IRRIGATION
BY **WILLIAM I. AND MARGARET TINDALL**
FROM MERRITT CREEK AND TRIBUTARIES
IN ELKO COUNTY

CHILTON Engineering and Surveying, LTD
421 Court Street
(702) 738-2121 Elko, Nevada 89801

W92061 1/1

4949 1645

CULTURAL MAP TABULATION FOR PERMIT NO. 4949

DITCH	SECTION	SUB-DIVISION	TOWN-SHIP	RANGE	CULTIVATED ACREAGE	DESCRIPTION OF CULTURE
MERRITT CREEK AND TRIBUTARIES						
6	21	NW NE	47N	54E	1.28	HARVEST
6	21	NW NE	47N	54E	0.25	HARVEST
6	16	SW SE	47N	54E	1.15	HARVEST
6	16	SW SE	47N	54E	8.50	HARVEST
6	16	SW SE	47N	54E	1.74	HARVEST
TOTAL 12.92						

CULTURAL MAP TABULATION FOR PERMIT NO. 1645

DITCH	SECTION	SUB-DIVISION	TOWN-SHIP	RANGE	CULTIVATED ACREAGE	DESCRIPTION OF
MERRITT CREEK AND TRIBUTARIES						
1	27	NW NW	47N	54E	0.51	HARVEST
1	22	SW SW	47N	54E	8.89	HARVEST
2	22	SW SW	47N	54E	0.57	HARVEST
2	22	NW SW	47N	54E	0.96	HARVEST
4	22	SW SW	47N	54E	4.16	HARVEST
4	22	SW SW	47N	54E	0.93	HARVEST
5	22	SW SW	47N	54E	0.31	HARVEST
5	22	NW SW	47N	54E	1.45	HARVEST
7	22	NW SW	47N	54E	2.31	HARVEST
7	22	NW SW	47N	54E	0.22	HARVEST
7	21	NE SE	47N	54E	1.02	HARVEST
2 & 9	21	NE SE	47N	54E	4.21	HARVEST
7 & 8	21	NE SE	47N	54E	8.46	HARVEST
5	21	NE SE	47N	54E	1.69	HARVEST
7 & 8	21	SE NE	47N	54E	3.81	HARVEST
2 & 9	21	SE NE	47N	54E	0.38	HARVEST
5	21	SE NE	47N	54E	16.84	HARVEST
3	21	SE NE	47N	54E	1.88	HARVEST
3	21	SW NE	47N	54E	2.53	HARVEST
5	21	SW NE	47N	54E	0.52	HARVEST
3	21	NW NE	47N	54E	1.60	HARVEST
5	21	NE NE	47N	54E	4.98	HARVEST
5	21	NW NE	47N	54E	3.52	HARVEST
5	21	NW NE	47N	54E	0.91	HARVEST
5	16	SW SE	47N	54E	2.53	HARVEST
6	21	NW NE	47N	54E	1.16	HARVEST
SPRING	21	NE NE	47N	54E	0.06	HARVEST
TOTAL 76.41						