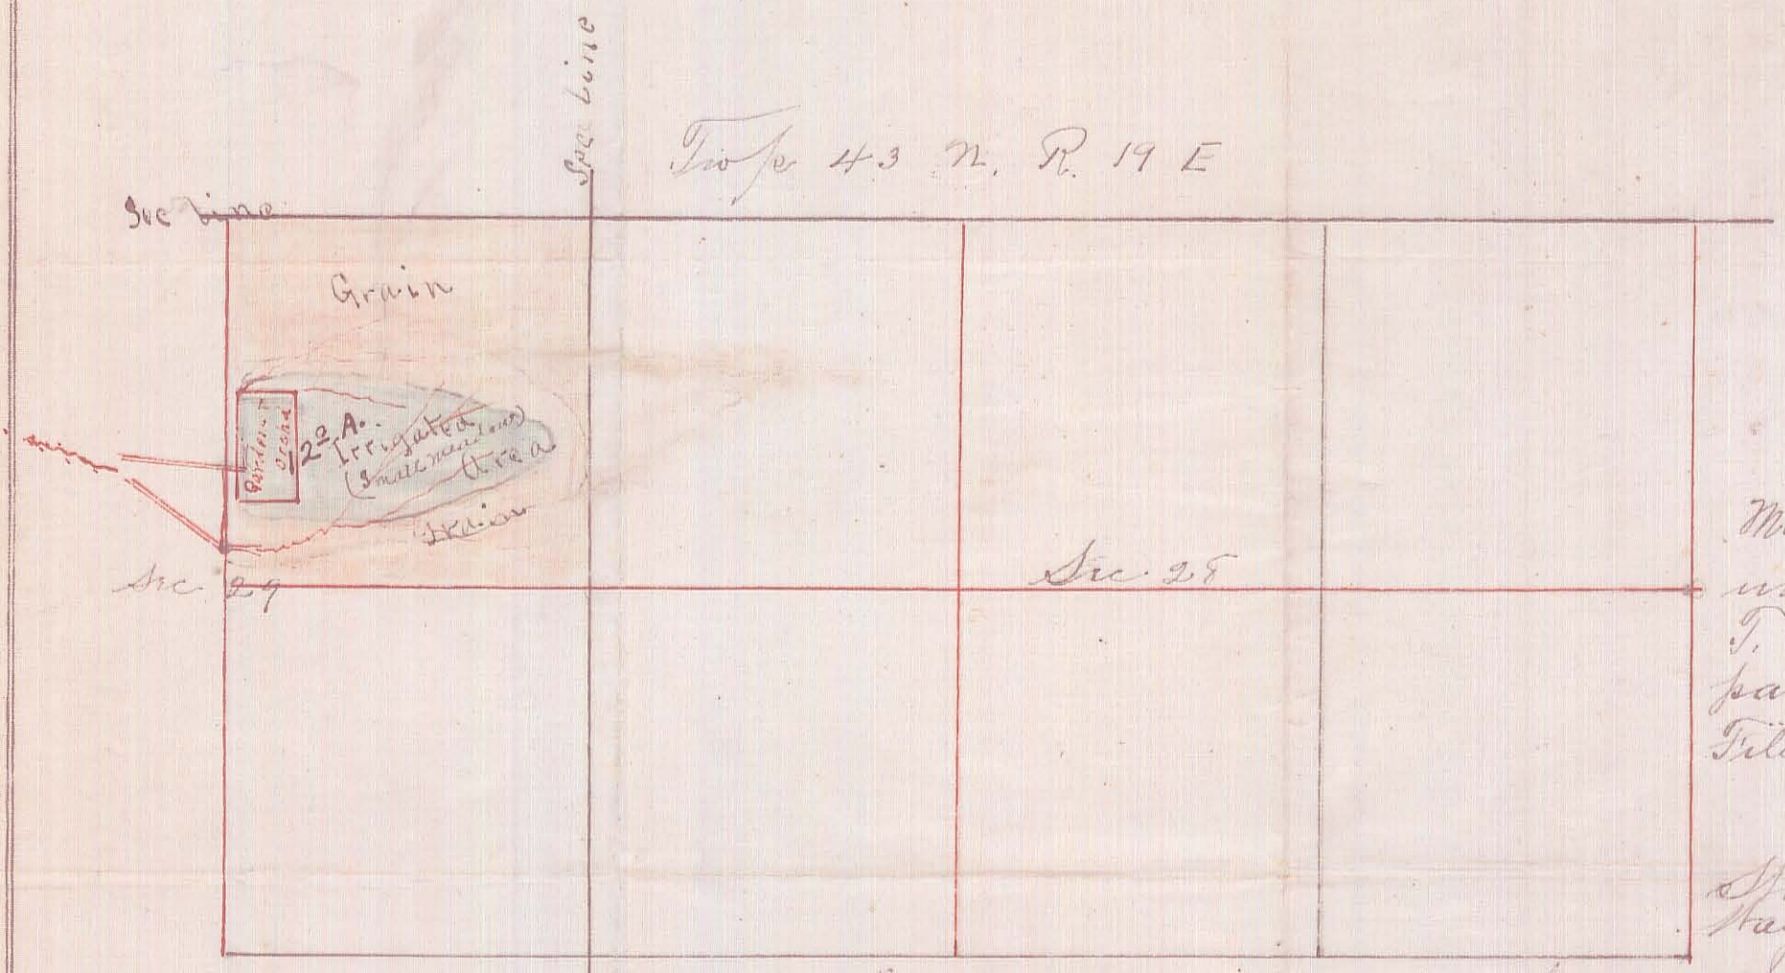

Map showing lands irrigated under permit No 1690. T. B. Harriman, to accompany proof of Beneficial Use Filed Sept 2 1915.

State of Nevada }
Washoe County } ss

I. F. J. Hallock, being duly sworn Say: that I surveyed the lands and ditches herein mentioned on or about Sept. 1915; that the foregoing map shows approximately the area of the lands irrigated under said permit.

F. J. Hallock Surveyor

Subscribed and Sworn to before me this 28 Dec. 1915.

Albert Kemble
Justice of the Peace

660
Scale - 1 in = ~~600~~ ft

The surface irrigated area is intended to be shown by the green tintings, and includes approximately 10 to 15 acres. The area included in the square marked "Garden & Orchard" and "Small Meadow" is intended to show the lands irrigated by virtue of this permit. No Claim is made for irrigation of the "Grain Lands"

T. B. Harriman