Section	Subdivision	Township	Range	Cultivated Acreage	Description of Culture	Date of first Culture
8	SE¼SW¼	36N	60E	20.8	Alfalfa	
"	"	"	"	7.6	Grain	
17	NE¼NE¼	"	"	5.4	Alfalfa	
"	NW¼NE¼	"	"	23.2	Alfalfa	
"	"	"	"	8.1	Grain	
"	NE¼NW¼	"	"	12.7	Grain	
"	"	"	"	0.3	Alfalfa	

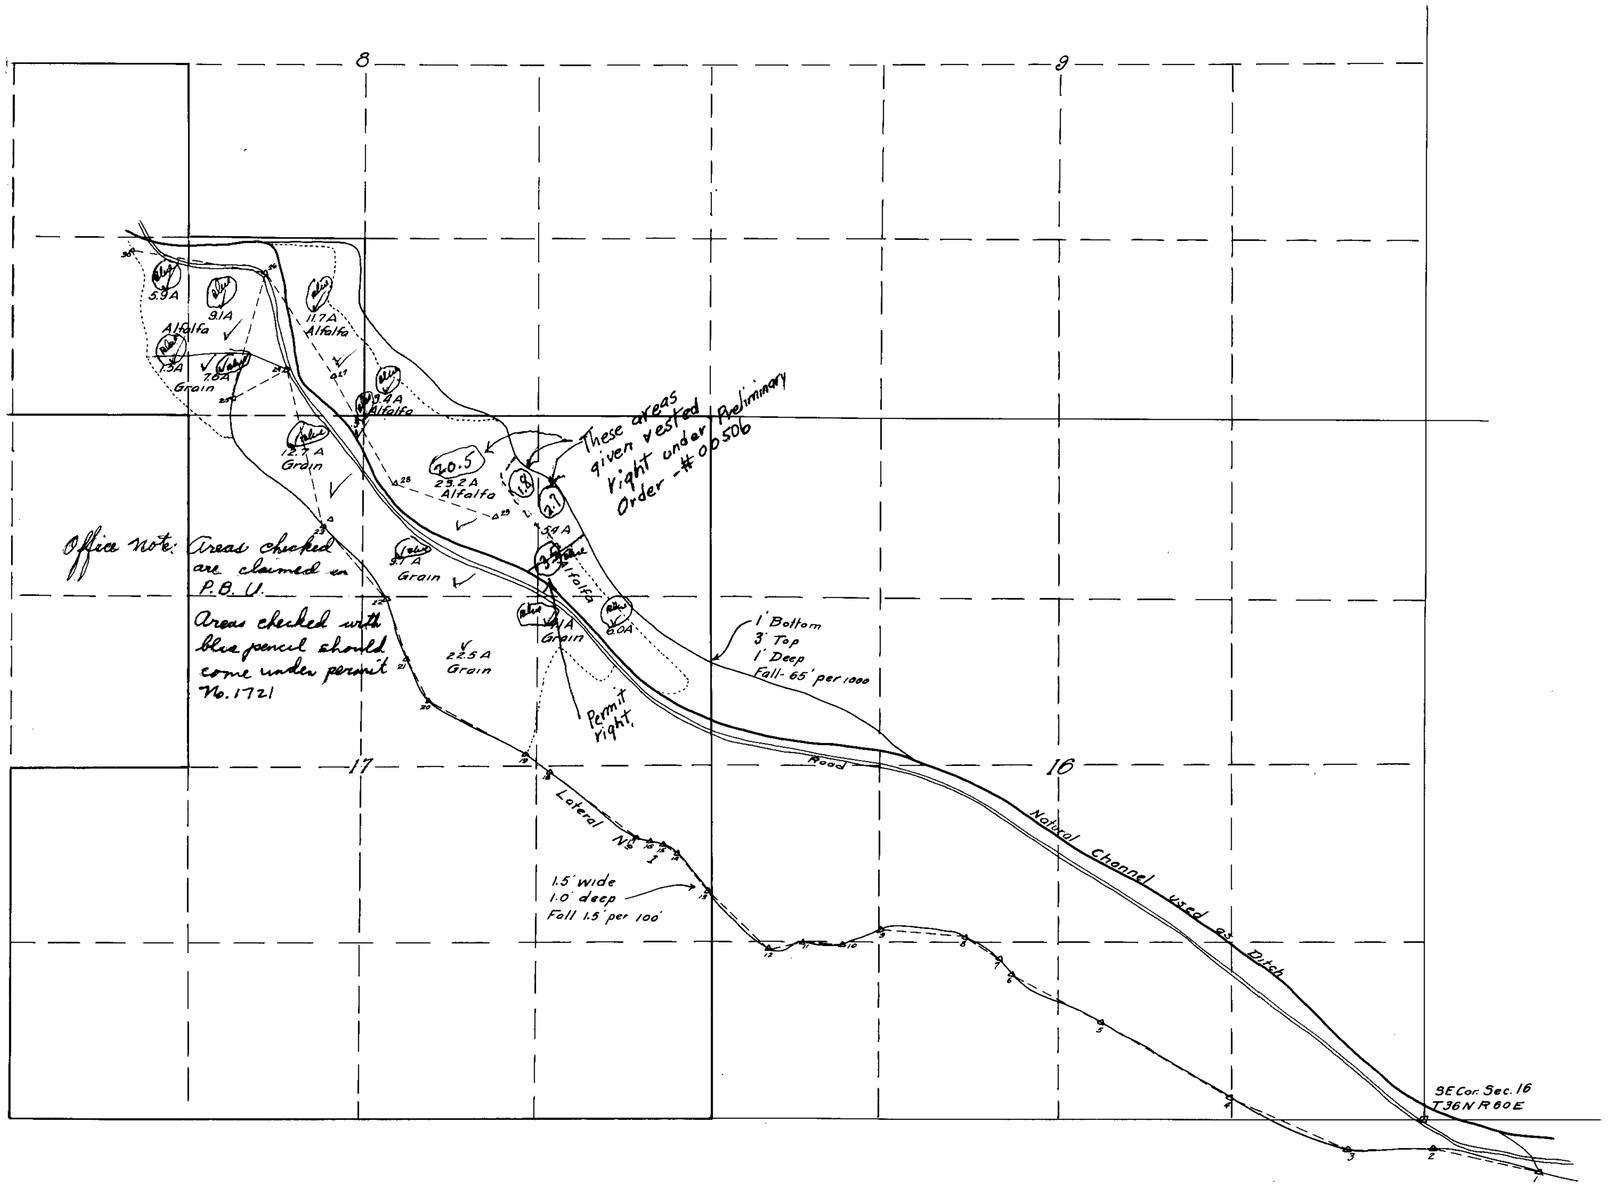

Vested Rights

Section	Subdivision	Township	Range	Cultivated Acreage	Description of Culture	Date of first Culture
8	SW¼SW¼	36N	60E	5.9	Alfalfa	
"	"	"	"	1.5	Grain	
17	SE¼NE¼	"	"	6.0	Alfalfa	
"	"	"	"	4.1	Grain	
"	SW¼NE¼	"	"	22.5	Grain	

STATE of NEVADA } ss
County of ELKO }

Thos. R. King, being first duly sworn, deposes and says that the above map is a true and accurate plat of the lands irrigated by - Joe Jeanney, as taken from the field notes of a survey made by him, completed on the 6 th day of November, 1919.

That the map and survey were made at the instance of Joe Jeanney, owner of said lands, and that it truly represents the irrigated lands of said Joe Jeanney.

Thos. R. King
Surveyor

Subscribed and sworn to before me this day of

Morley Fisher
Notary Public in and for Elko Co. Nev.

SHEET Nº 1

LAND IRRIGATED BY JOE JEANNEY

DEETH - ELKO COUNTY
NEVADA

Water taken from Ackler Creek

surveyed by

KING & MALONE
NOV. 1919

Scale: 1" = 600'

CERTIFICATE NO. 1151 ISSUED 7/1/25

1721

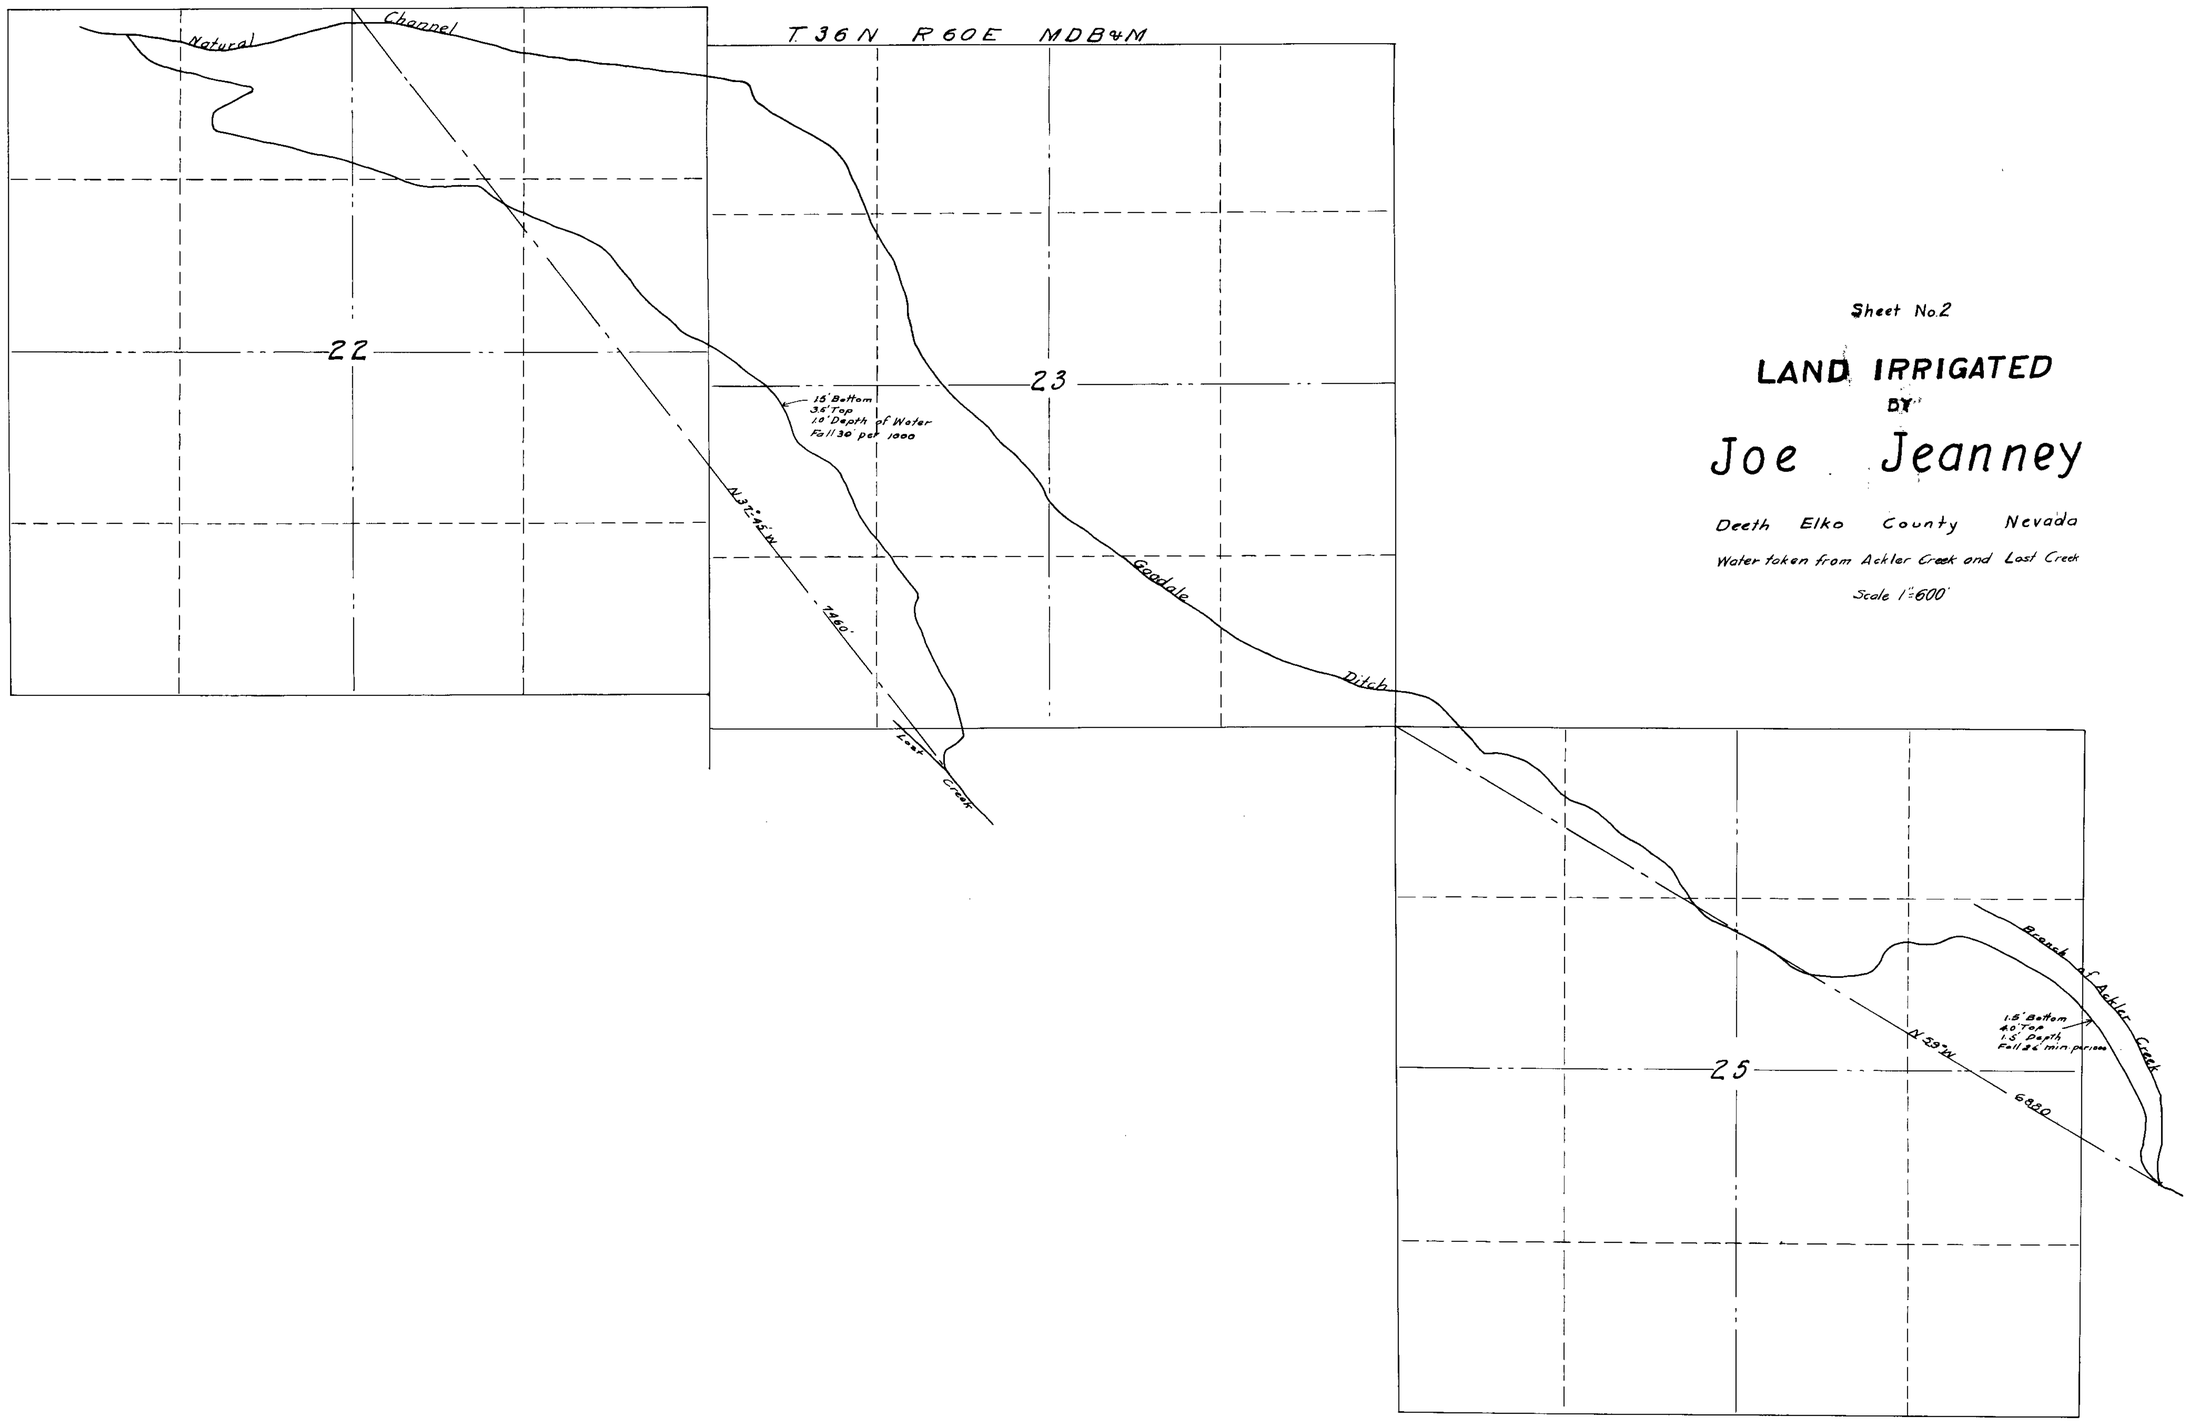

Sheet No. 2

LAND IRRIGATED BY

Joe Jeanney

Deeth Elko County Nevada

Water taken from Ackler Creek and Lost Creek

Scale 1" = 600'

Surveyed by R.R. Robertson
Traced by King & Malone
Elko, Nevada

1721