WATER PERMIT No 1736

HARRY H. STRATTON

CHERRY CREEK, WHITEPINE CO. NEVADA

O.E. Mann Civil Engineer
June 7th 1911 Ely Nevada

Scale 8" = 1 mile

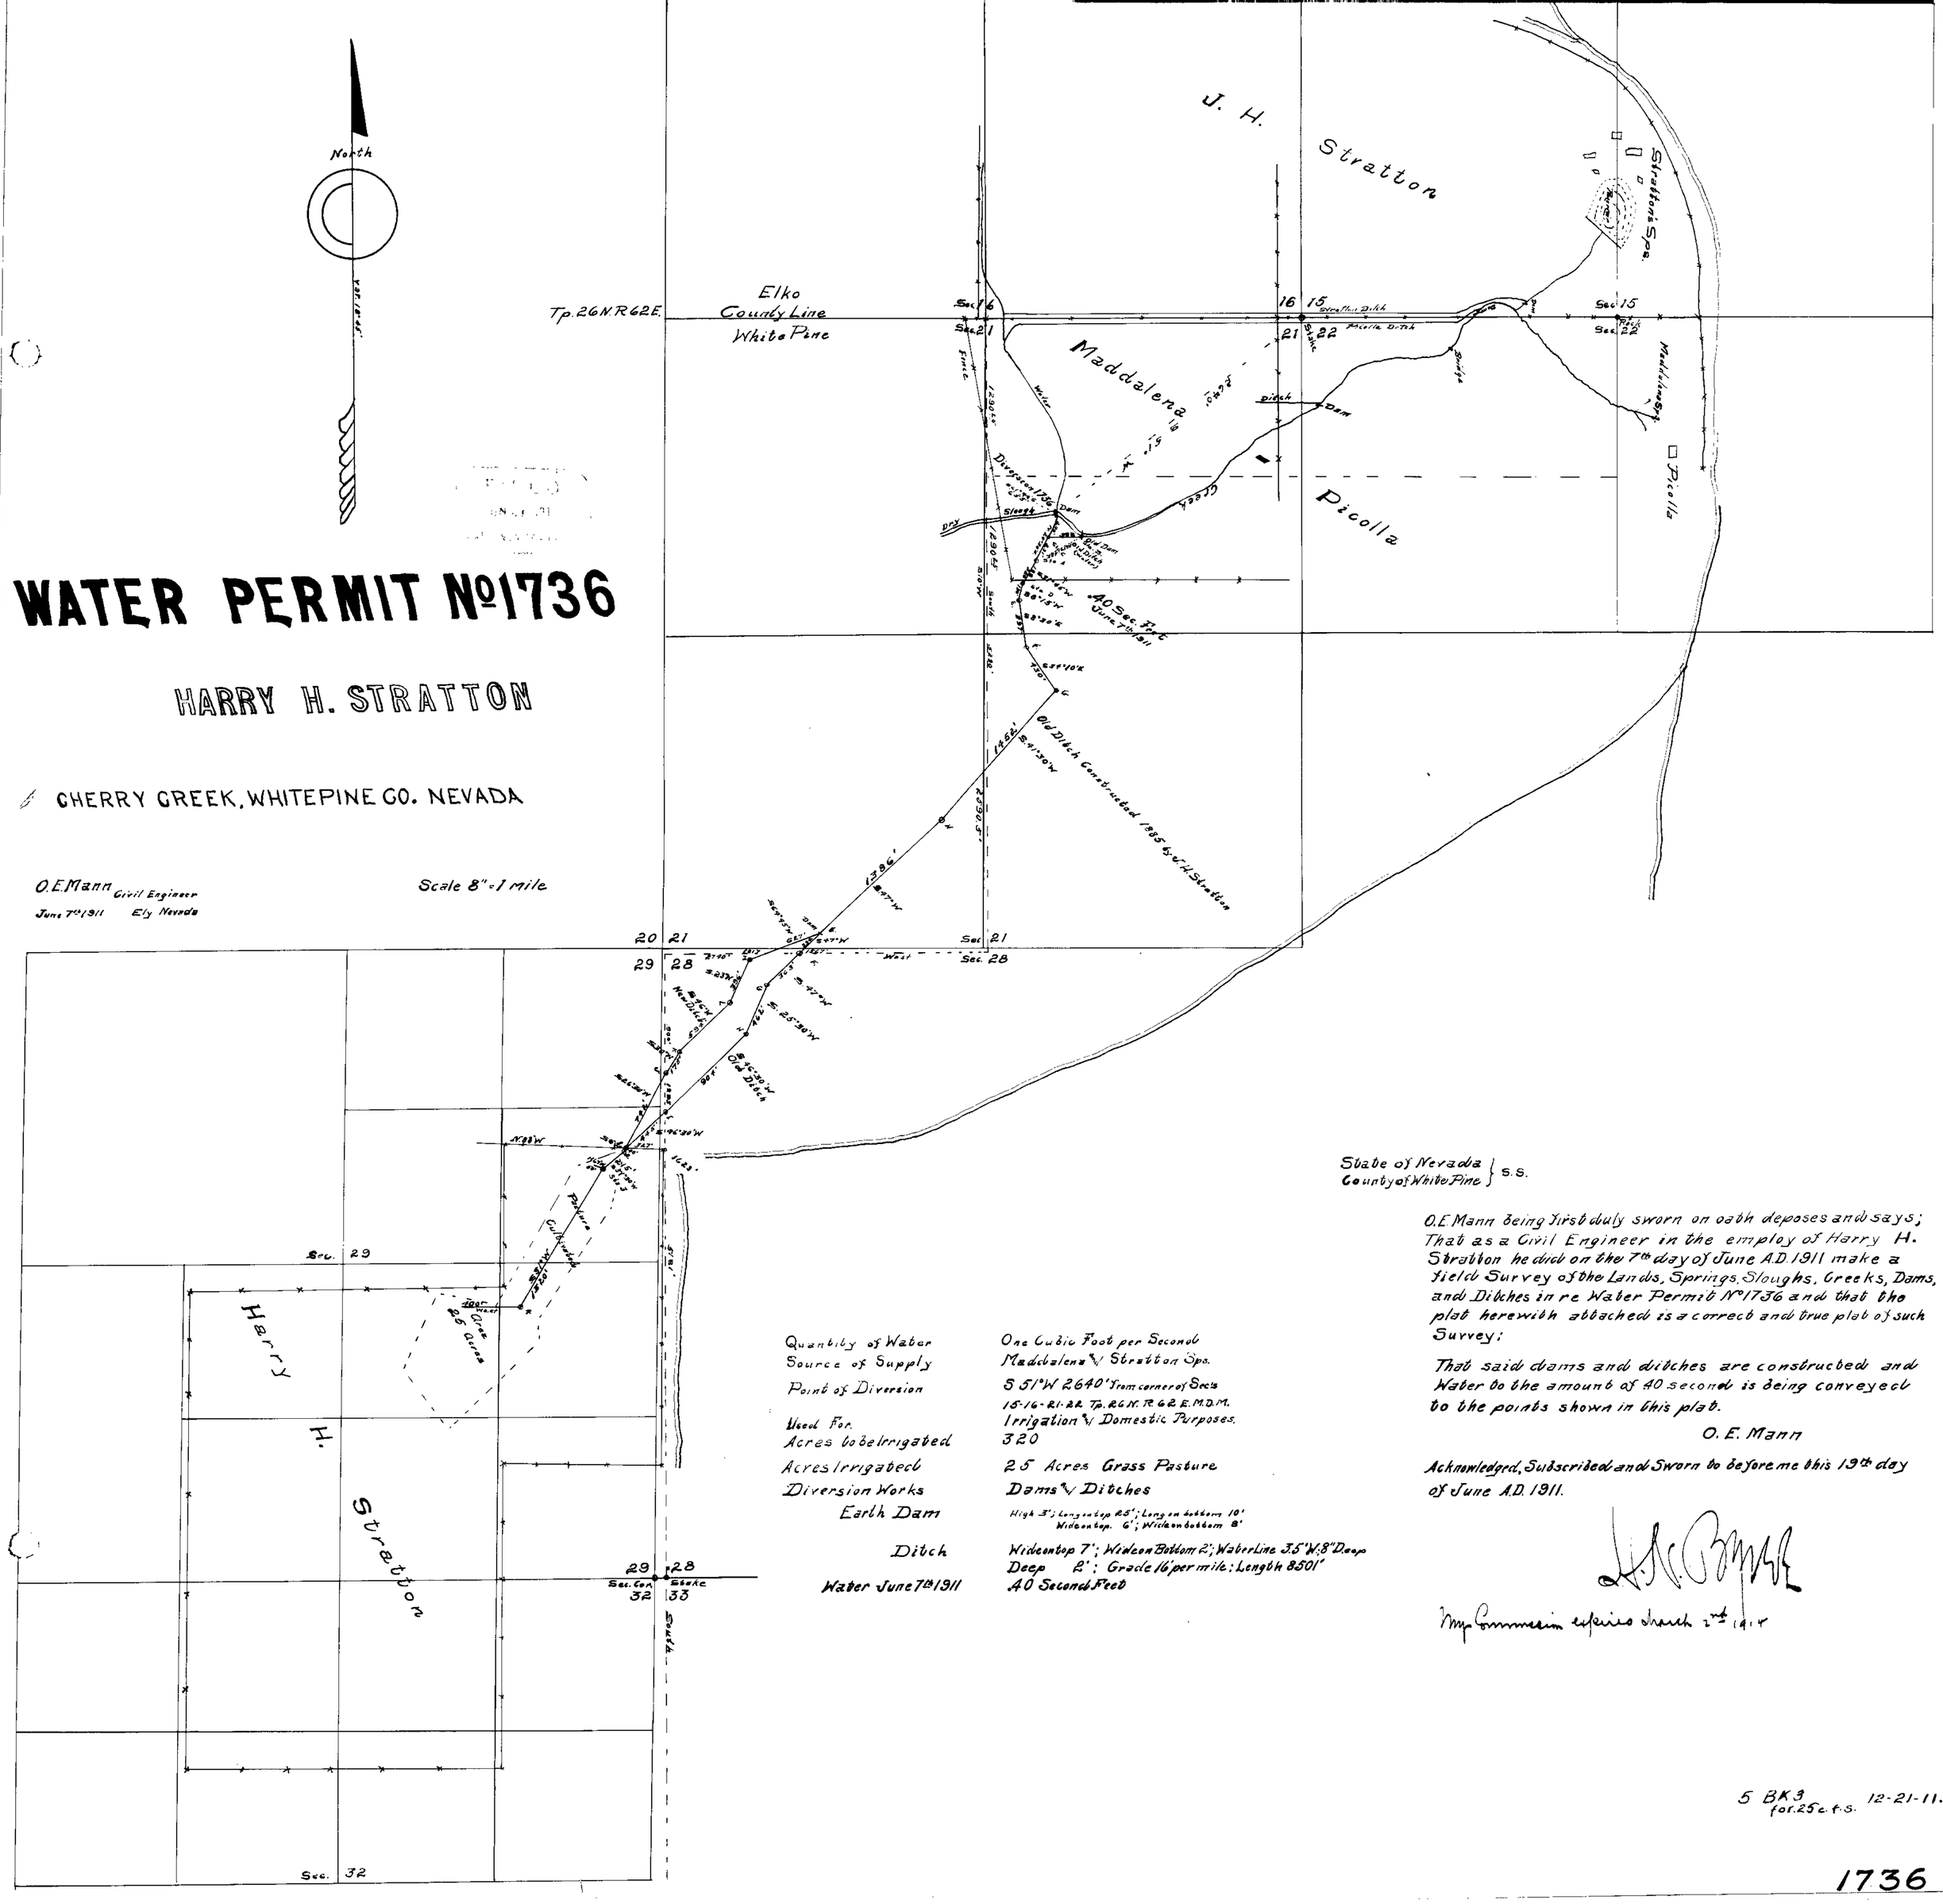

Quantity of Water	One Cubic Foot per Second
Source of Supply	Maddalena & Stratton Spg.
Point of Diversion	S 51° W 2640' from corner of Sec's 15-16-21-22 Tp. 26 N. R 62 E. M.D.M.
Used For.	Irrigation & Domestic Purposes.
Acres to be Irrigated	320
Acres Irrigated	25 Acres Grass Pasture
Diversion Works	Dams & Ditches
Earth Dam	High 3'; Long on top 25'; Long on bottom 10' Wide on top. 6'; Wide on bottom 8'
Ditch	Wide on top 7'; Wide on Bottom 2'; Water Line 3.5' W; 8" Deep
	Deep 2'; Grade 16' per mile; Length 8501'
Water June 7th 1911	40 Seconds Feet

State of Nevada
County of White Pine } S.S.

O.E. Mann being first duly sworn on oath deposes and says; That as a Civil Engineer in the employ of Harry H. Stratton he did on the 7th day of June A.D. 1911 make a field Survey of the Lands, Springs, Sloughs, Creeks, Dams, and Ditches in re Water Permit No 1736 and that the plat herewith attached is a correct and true plat of such Survey;

That said dams and ditches are constructed and Water to the amount of 40 seconds is being conveyed to the points shown in this plat.

O. E. Mann

Acknowledged, Subscribed and Sworn to before me this 19th day of June A.D. 1911.

[signature]

My Commission expires March 2nd 1914

5 BK 3 for 25 c.f.s. 12-21-11.

1736