Section	Subdivision	Township North	Range East	Cultivated Acreage	Description of Culture	Date of First Culture
12	NE¼	36	59	97.0	Meadow	
				19.4	Pasture	
			Total	116.4	By Appropriation.	

LANDS IRRIGATED UNDER PERMIT

Section	Subdivision	Township North	Range East	Cultivated Acreage	Description of Culture	Date of First Culture
12	NE¼	36	59	25.4	Alfalfa & Grain	
				5.3	Pasture	
				5.4	Cleared	
			Total	36.1	Under Permit No. 1743	

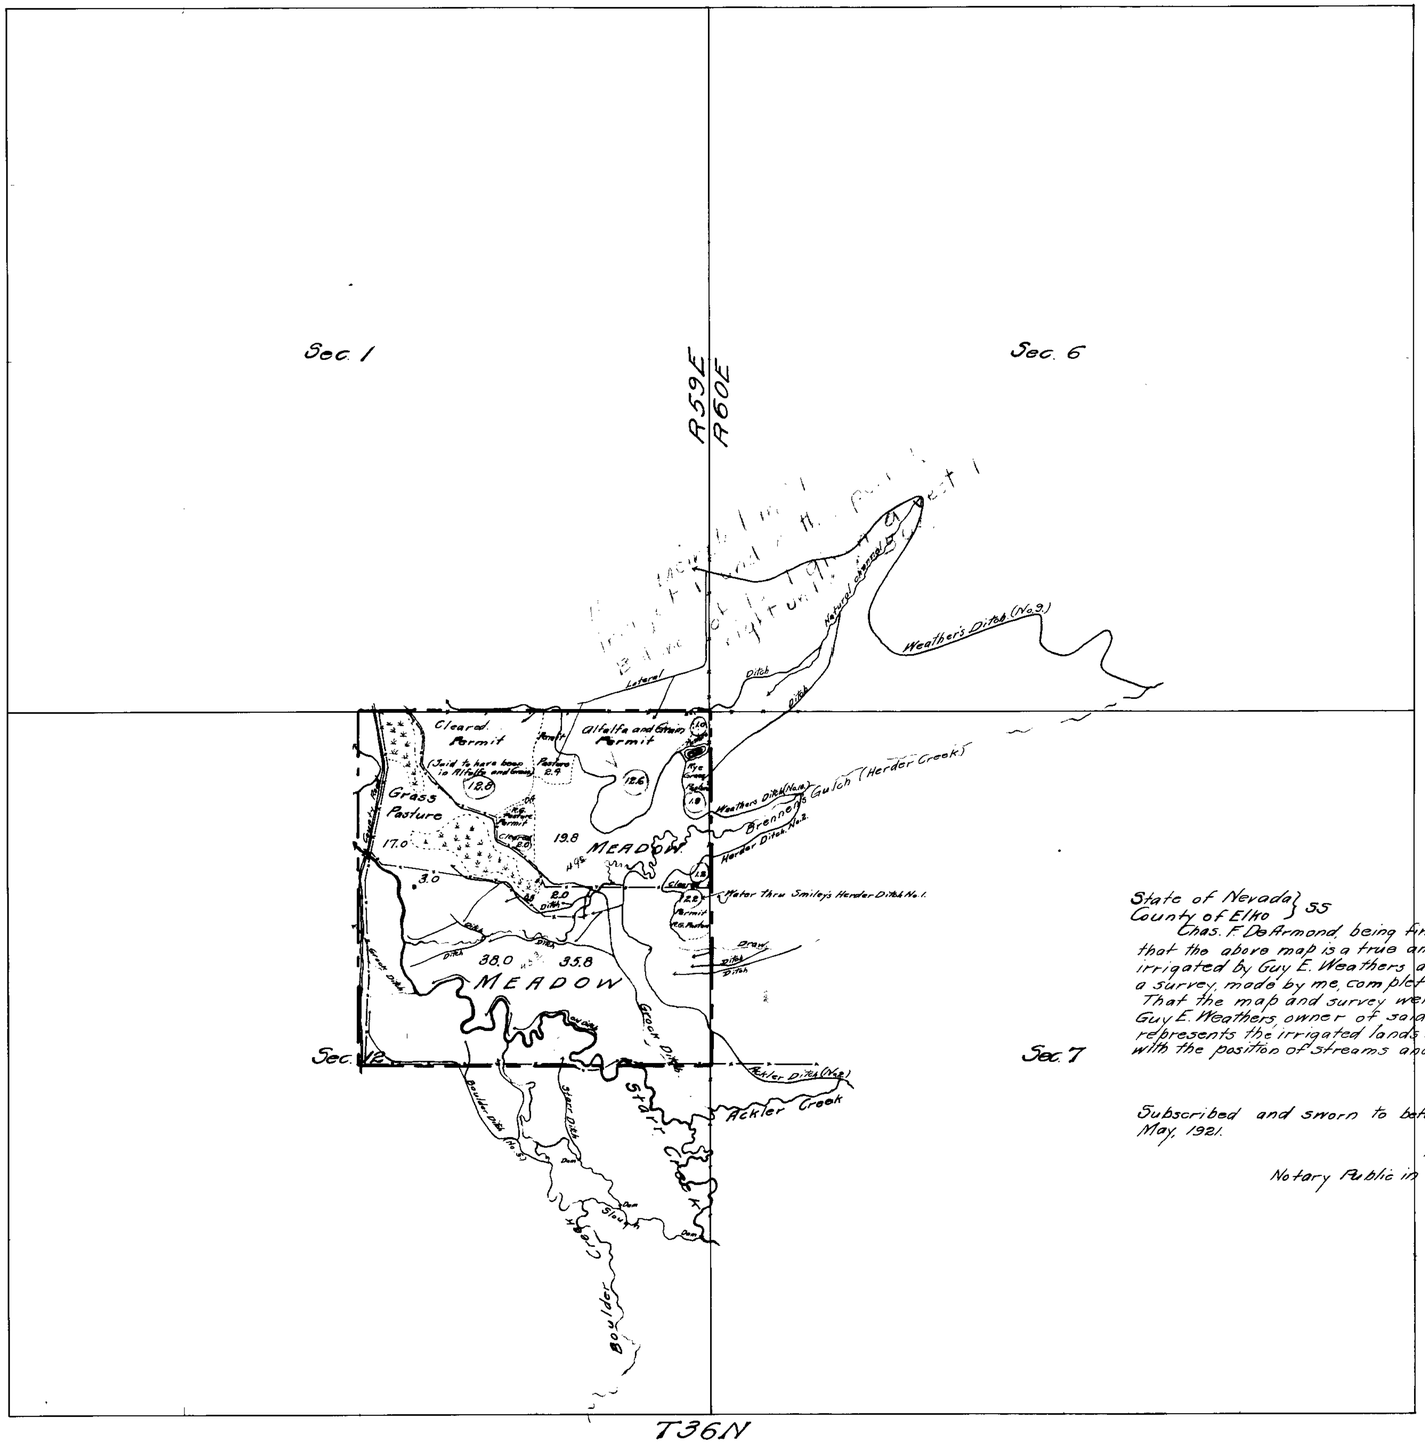

State of Nevada } SS
County of Elko }

Chas. F. DeArmond, being first duly sworn, deposes and says that the above map is a true and accurate plat of the lands irrigated by Guy E. Weathers as taken from the field notes of a survey, made by me, completed on the 9th. day of May, 1921. That the map and survey were made at the instance of Guy E. Weathers, owner of said lands, and that the map truly represents the irrigated lands of said Guy E. Weathers, together with the position of streams and ditches in the immediate vicinity.

Chas. F. DeArmond.
State Water-Right Surveyor.

Subscribed and sworn to before me this 20th day of May, 1921.

H. C. Castle
Notary Public in and for Elko County, Nevada.

FILED
June 28, 1921.
STATE ENGINEER'S OFFICE

CERTIFICATE No. 11153 ISSUED 5/2/25

CULTURAL MAP
OF LANDS OF
GUY E. WEATHERS
DEETH NEVADA
WATER SOURCE; Starr, Herder, Ackler and Boulder Creeks.
WATER SYSTEM: Humboldt River.
Scale 1 Inch = 600 Feet.

PROOF OF APPROPRIATION No.
PERMIT No. 1743

1743