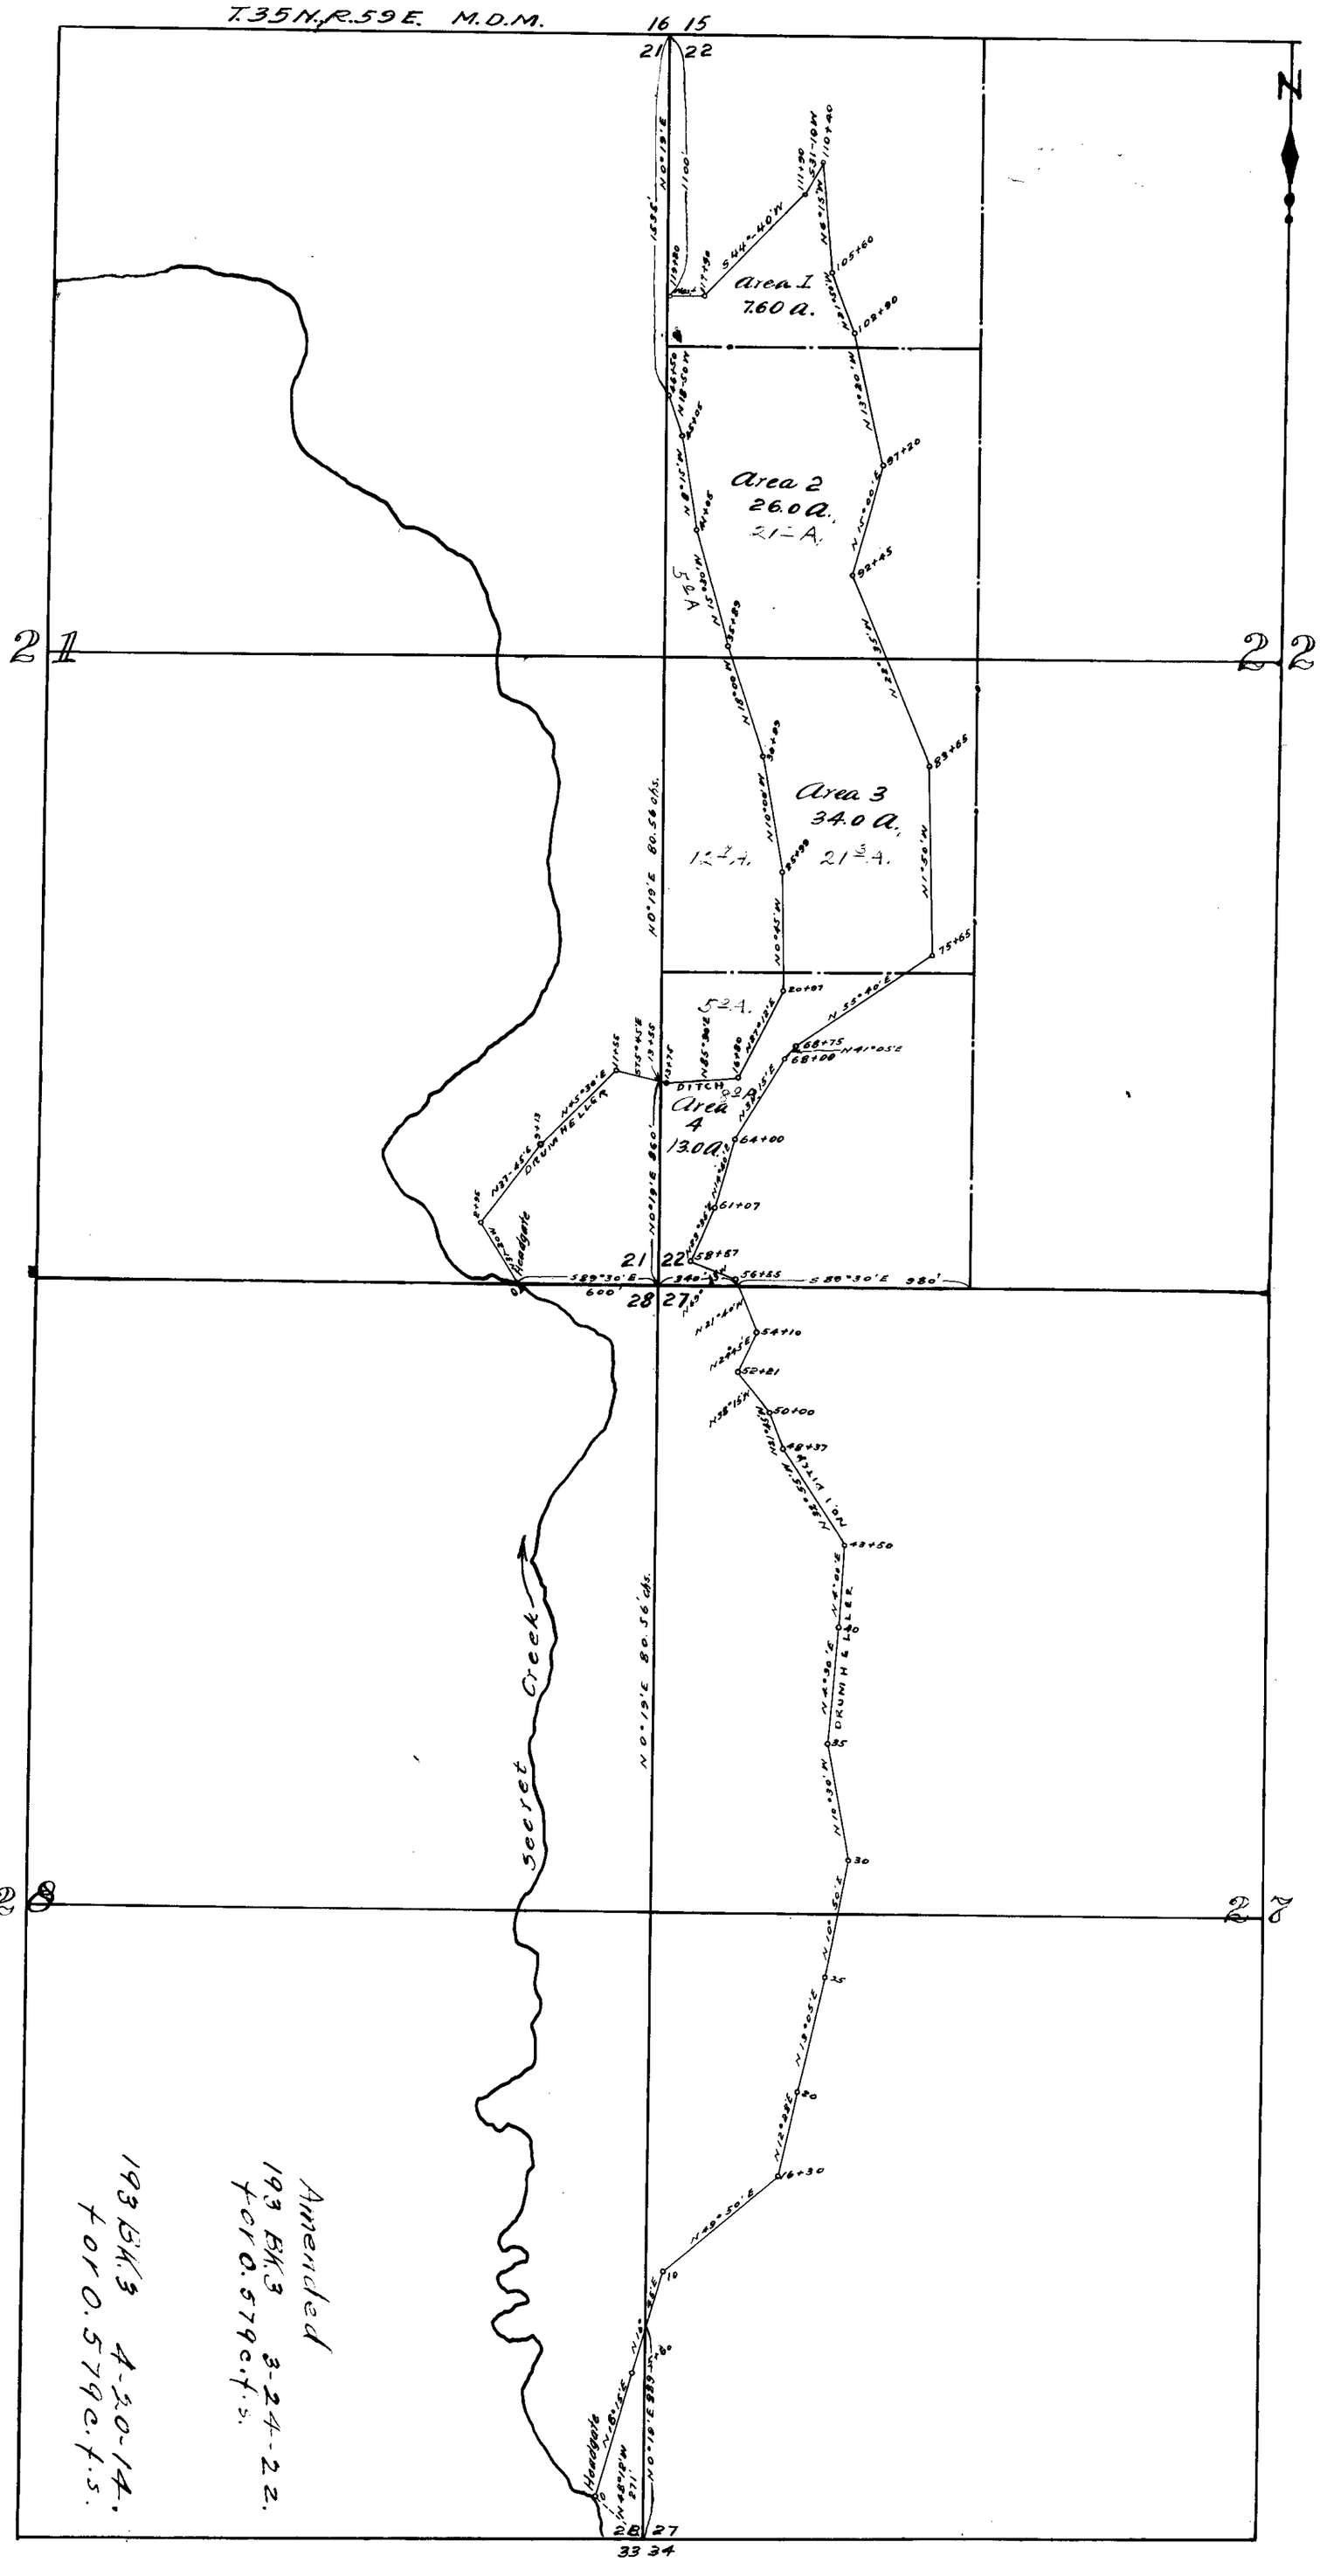

MAP OF THE
DRUMHELLER AND DRUMHELLER NO. 1 DITCHES
ELKO COUNTY, NEV.
SCALE 500'=1"
APPLICATION No. 1750

STATE OF NEVADA }
County of Elko. } S.S.

I, W. H. Snelson, Jr., of Halleck, County of Elko, State of Nevada, hereby certify that the above map is a true and accurate plat of the Drumheller and Drumheller No. 1 Ditches as taken from the field notes of a survey made by me on June 23, 1911, and at the instance of D. F. Drumheller; that it represents the works described in Application No. 1750, together with the location of streams and ditches in the immediate vicinity.

Wm. H. Snelson Jr., Surveyor.

FILED

Amended
192 Bk. 3 3-24-22.
For 0.2270 c.f.s.
192 Bk. 3 4-20-14
For 0.2270 c.f.s.

Amended
193 Bk. 3 3-24-22.
For 0.579 c.f.s.

193 Bk. 3 4-20-14.
For 0.579 c.f.s.

1750

1750