1768

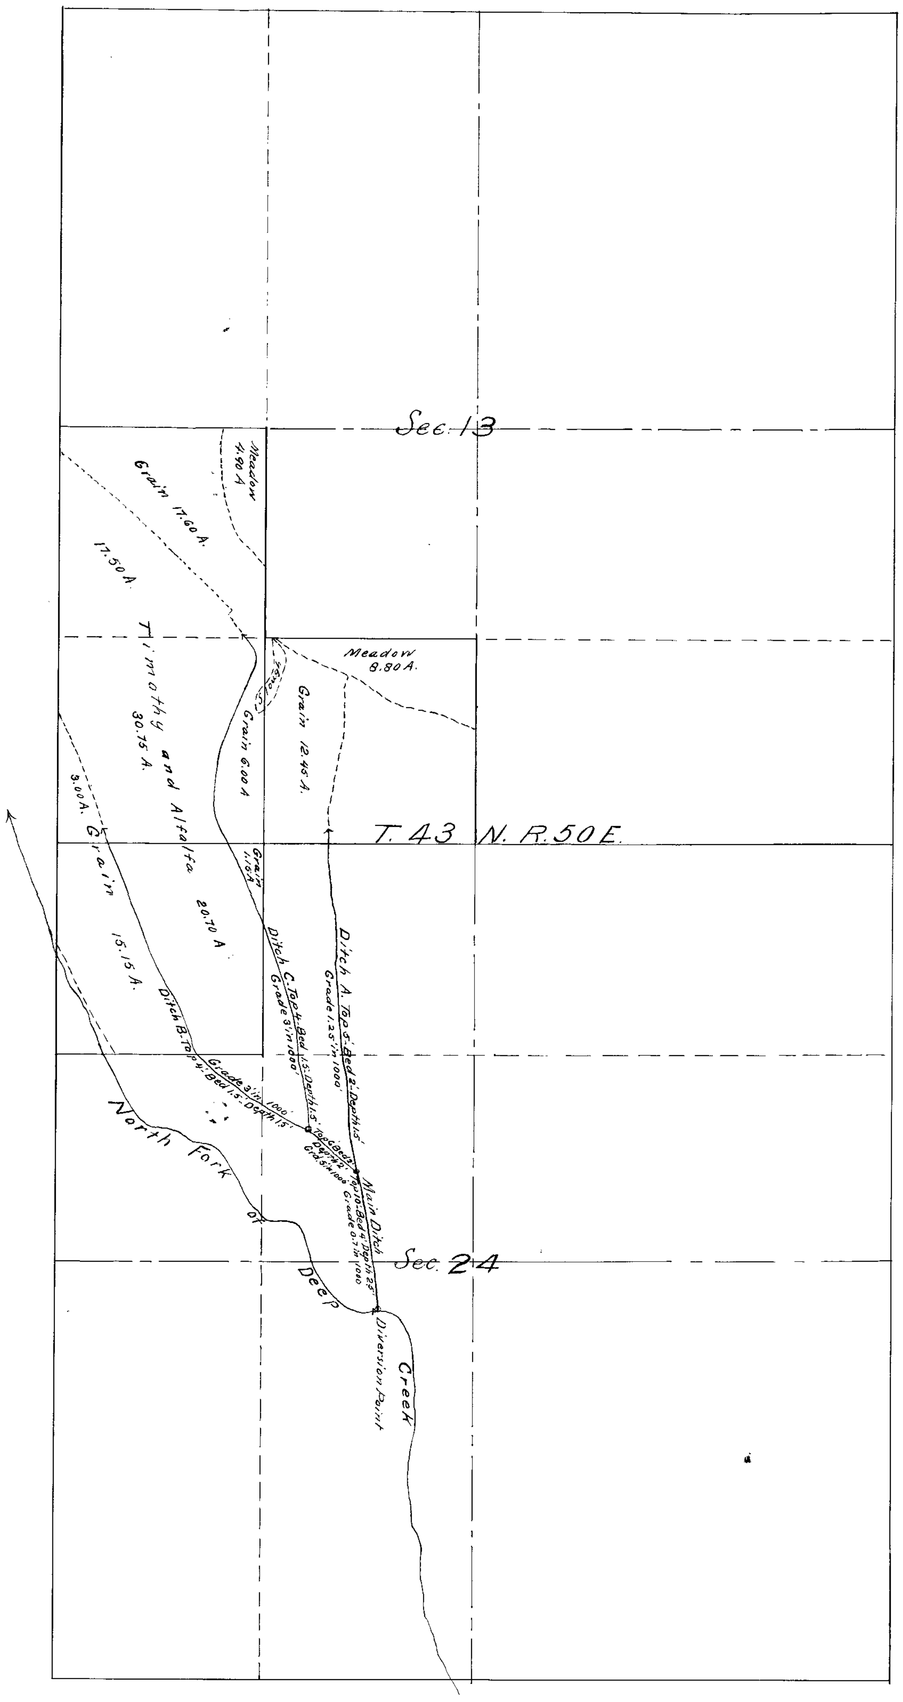

Section	Subdivision	Township	Range	Cultivated Acreage	Class of Culture
13	N.W.¼ of S.W.¼	43 N.	50 E.	4.90	Meadow.
"	"	"	"	17.60	Grain.
"	"	"	"	17.50	Timothy & Alfalfa
"	S.W.¼ of S.W.¼	"	"	30.75	" "
"	"	"	"	9.00	Grain
"	S.E.¼ of S.W.¼	"	"	12.45	"
"	"	"	"	8.80	Meadow
24	N.W.¼ of N.W.¼	"	"	16.30	Grain
"	"	"	"	20.70	Timothy & Alfalfa
			Total-	138.00	

State of Nevada }
County of Humboldt } ss.

L. H. Taylor, being first duly sworn, deposes and says that the accompanying map is a true and accurate plat of the land irrigated by the Owyhee Land and Livestock Co., as taken from the field notes of a survey made by me, completed on the 15th day of October, 1915.

That the map and survey were made at the instance of the Owyhee Land and Livestock Co., and that it truly represents the irrigated lands of said Company.

L. H. Taylor

Subscribed and sworn to before me this 3rd. day of November, 1915

Robert H. Cassidy
Notary Public in and for Humboldt County, Nevada.
My Com. Expires May 1st/1919.

CULTURAL MAP OF LANDS OF

Owyhee Land and Livestock Company

Permit No. 1768.

Water Source. North Fork of Deep Creek.

Tributary of Owyhee River

Scale. 1" = 500'

309 Ex 3 12-22-16.
for 1.88 c.f.s
1768