MAP SHOWING SYSTEM OF IRRIGATION. APPLICATION No. 1801.

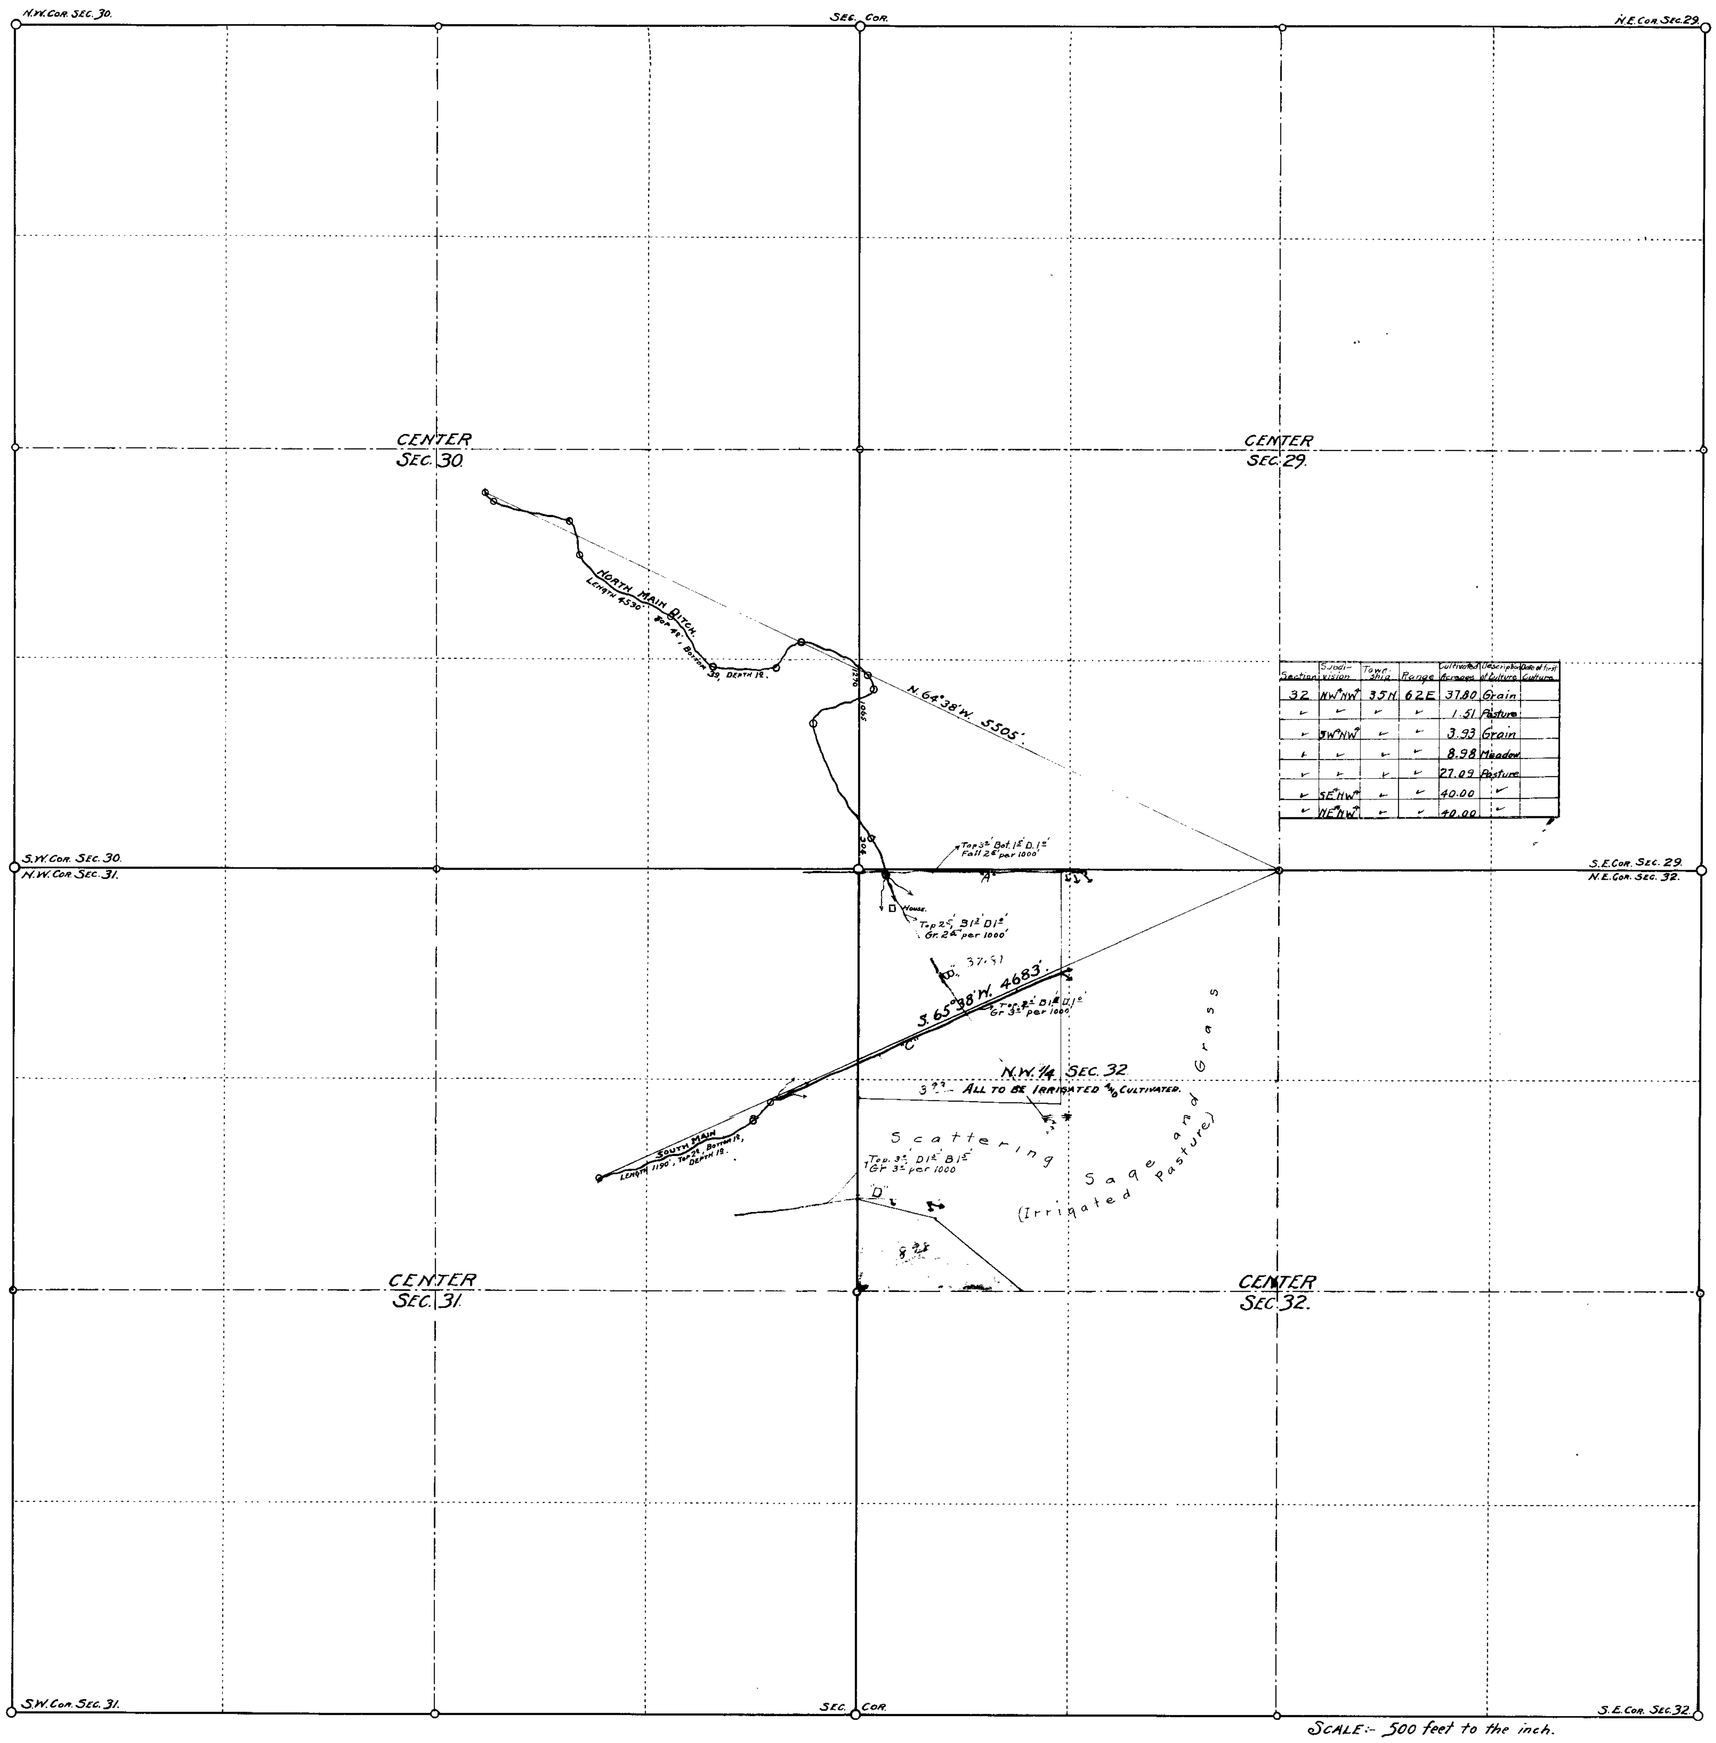

Section	Subdivision	Township	Range	Cultivated Acreage	Description of Culture	Date of First Cultivation
32	NW¼NW¼	35N.	62E	37.80	Grain	
"	"	"	"	1.51	Pasture	
"	SW¼NW¼	"	"	3.93	Grain	
"	"	"	"	8.98	Meadow	
"	"	"	"	27.09	Pasture	
"	SE¼NW¼	"	"	40.00	"	
"	NE¼NW¼	"	"	40.00	"	

STATE OF NEVADA, } ss.
COUNTY OF ELKO.

I, F.H. RUSSELL, of Wells, County of Elko, State of Nevada, hereby certify that the above map is a true and accurate plat of the N.W.1/4, Sec. 32 Township No. 35 N. R. No 62E., M.D.M. and of the ditches for irrigating same as taken from the field notes of a survey made by me on September 23rd. 1911 and at the instance of Isaac F. Wiseman, that it represents the works described in Application No. 1801 together with the location of the streams and ditches in the immediate vicinity

F.H. Russell, C.E.

STATE OF NEVADA } ss
COUNTY OF ELKO }

I, J.L. Vandiver, being first duly sworn, depose and say that the above cultural areas, also ditches "A" "B" "C" and "D" as shown in the NW¼ Sec. 32, T. 35 N., R 62 E., is a true and accurate plat of the lands irrigated by Isaac F. Wiseman, as taken from the field notes of a survey made by me, completed on the 22nd day of September 1916.

That the map and survey were made at the instance of Isaac F Wiseman owner of said lands and that it truly represents the irrigated lands of said Isaac F. Wiseman

J.L. Vandiver
Surveyor.

Subscribed and sworn to before me this 27th day of September 1916

Phil A. Siegel
Notary Public in and for Elko Co., Nevada.

1801

B41 BK3 5-26-17
O.S. 012 c.f.s.

1801