Section	Subdivision	T N	R N	Acreage	Kind of Culture	Date of First Culture
7	NE¼ of SE¼	39	56	0.5	Seeded Ground	
"	NW¼ of SE¼	"	"	1.35	" "	
"	SW¼ of SE¼	"	"	12.02	" "	
18	NW¼ of NE¼	"	"	1.63	" "	
"	Lot 1	"	"	3.2	" "	
13	Lot 1	39	55	4.69	Rye Grass + Grass	
"	NW¼ of NE¼	"	"	11.81	" " " "	
"	SW¼ of NE¼	"	"	18.61	" " " "	
"	Lot 2	"	"	7.75	" " " "	
"	NW¼ of SE¼	"	"	5.01	" " " "	
"	" " "	"	"	5.41	Sage + Grass	
"	NE¼ of SW¼	"	"	0.91	" " "	
"	" " "	"	"	4.66	Rye Grass + Grass	
"	SE¼ of SW¼	"	"	5.68	" " " "	
"	" " "	"	"	4.00	Rye Grass + Grass	
24	NW¼ of NW¼	"	"	8.63	" " " "	
"	" " "	"	"	3.76	Grass + Willows etc.	
"	NE¼ of NW¼	"	"	34.5	" " "	
"	" " "	"	"	.01	Rye Grass + Grass	
"	NW¼ of NE¼	"	"	29.51	Grass Willows etc.	
"	SW¼ of NE¼	"	"	3.98	" " "	
"	SE¼ of NW¼	"	"	9.75	" " "	
"	SW¼ of NW¼	"	"	11.50	" " "	
"	" " "	"	"	5.51	Rye Grass + Grass	

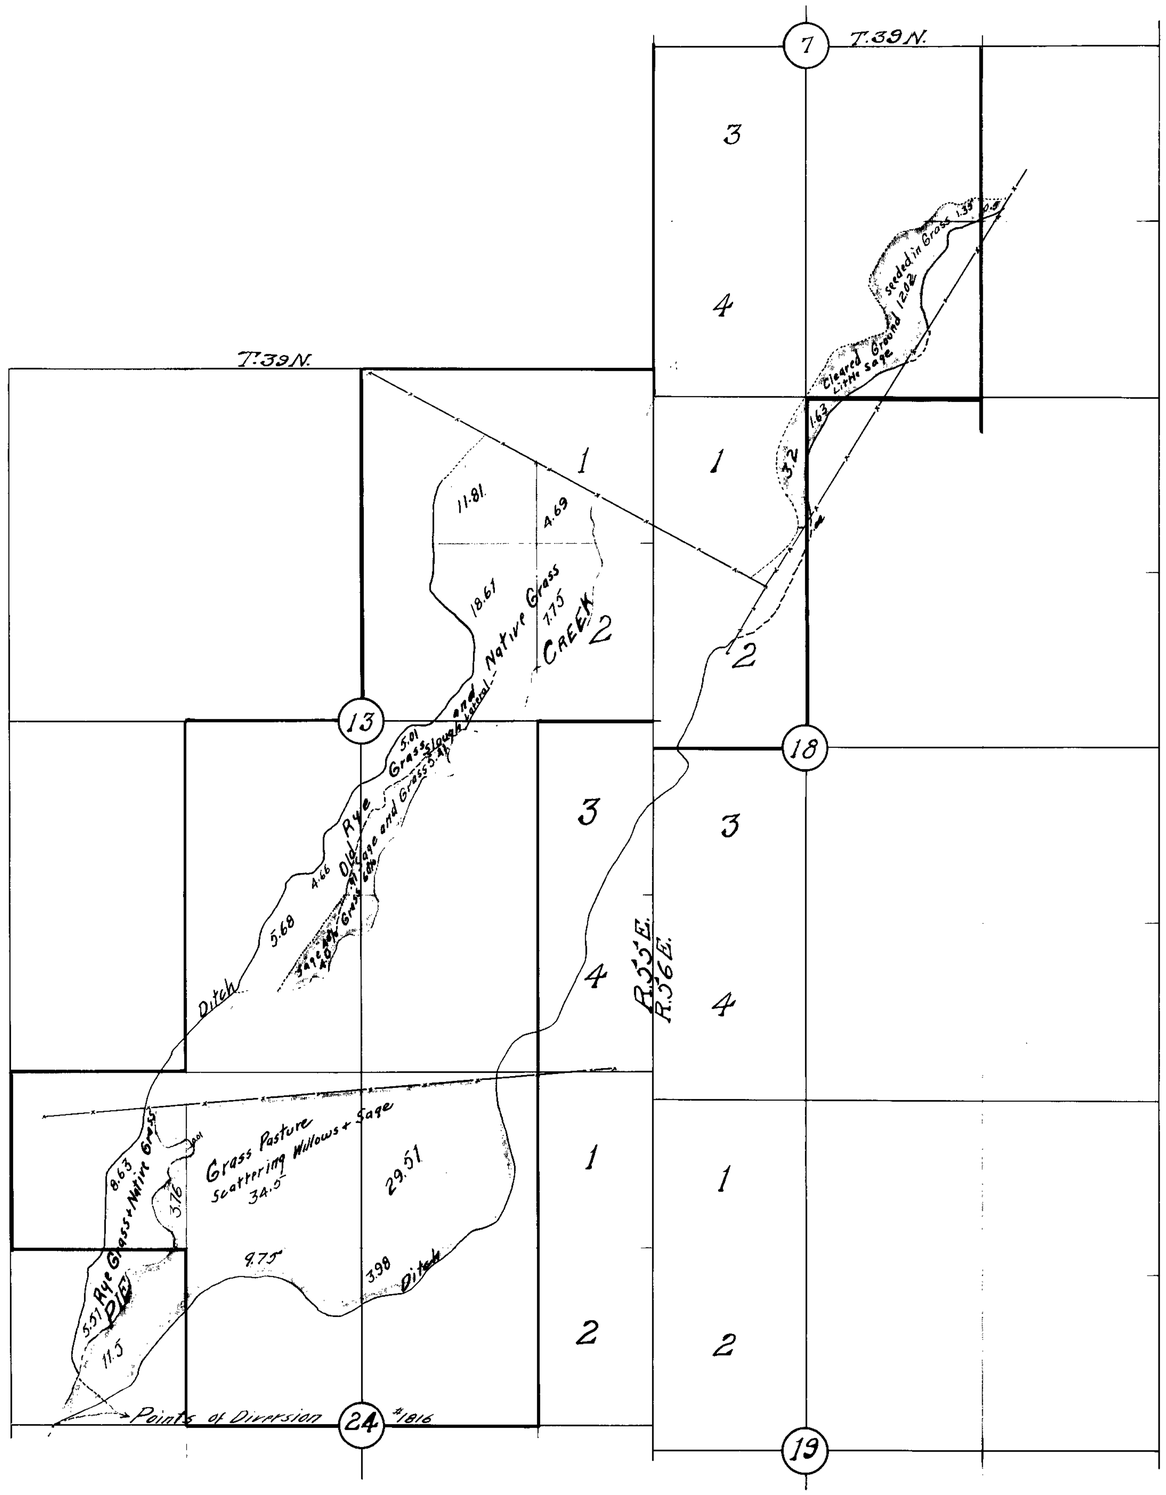

W.H. Settelmeyer

Christene Glaser

Sept 22 19th

Christene Glaser

Christene Glaser

W.H. Settelmeyer
State Water Right Surveyor

2nd Feb. 24
E.P. Carville

FILED
Jan. 23, 1924

CULTURAL MAP
OF LANDS OF
CHRISTENE GLASER
WATER SOURCE: PIE CREEK
WATER SYSTEM: HUMBOLDT RIVER
HALLECK, NEVADA
Surveyed by W.H. Settelmeyer
Scale 1" = 600'

1003, Kn. 5 ... Mar. 10, 1924 for 1,9436 c.f.s.

Permit #1816

1816