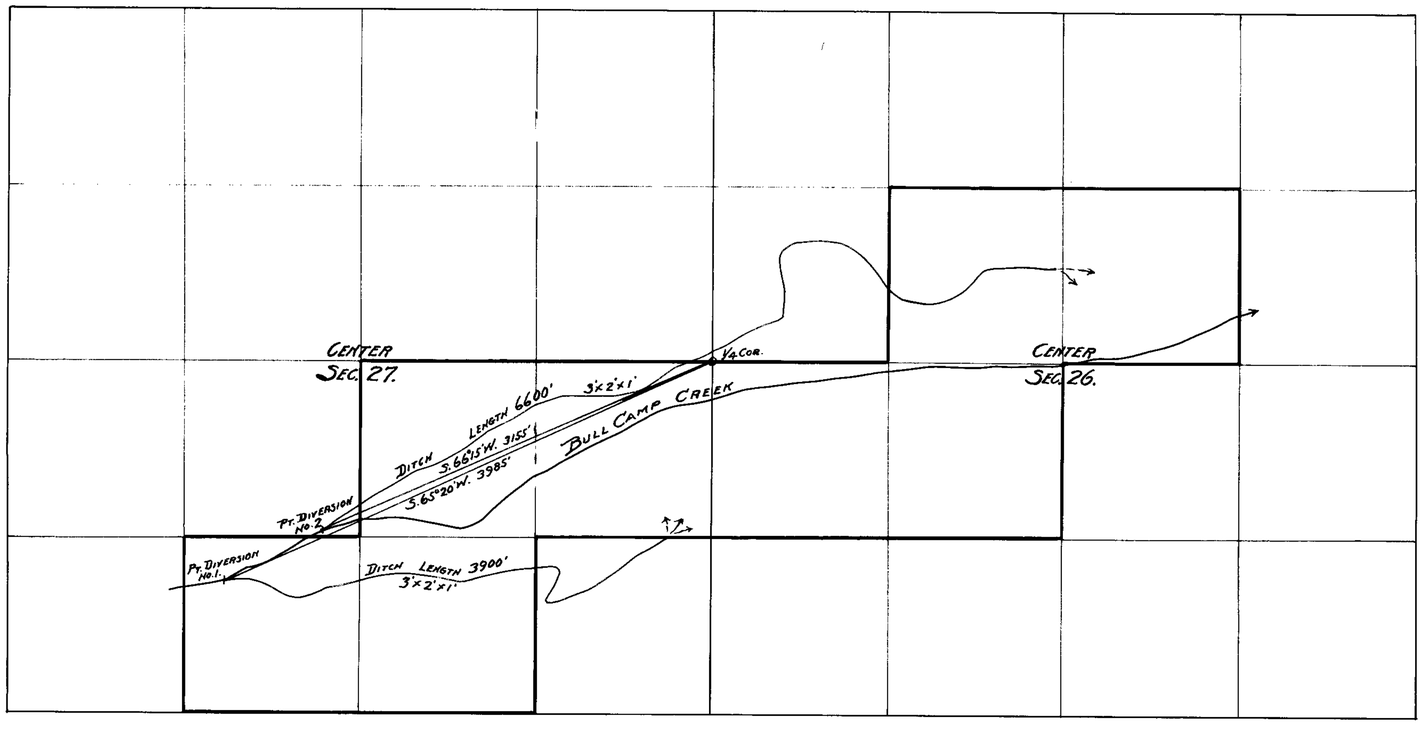

MAP SHOWING SYSTEM OF IRRIGATION

SERIAL No. 1828.

Source of Water Supply BULL CAMP CREEK.

Township No. 42 North, Range No. 62 East, M.D.M.

JAMES R. NEWMAN, APPLICANT.

Scale: 600 feet to the inch.

STATE OF NEVADA } S.S.
COUNTY OF ELKO }

F.H. RUSSELL, being first duly sworn deposes and says that this is a true and accurate plat of the system of irrigation from SERIAL No. 1828, as taken from the field notes of a survey made by him, completed on the 4th day of July, 1912.

That the map and survey were made at the instance of James R. Newman, Applicant.

F.H. Russell
Surveyor.

Subscribed and sworn to before me this 22nd day of April 1913.

J. L. Dartt
Notary Public, in and for Elko County, Nevada.

280 BK 3 12-7-16.
.4 of 1.02 c.f.s.

1828