SECTION	SUB-DIVISION	TOWNSHIP	RANGE	CULTIVATED ACREAGE	DESCRIPTION OF CULTURE	DATE OF FIRST CULTURE

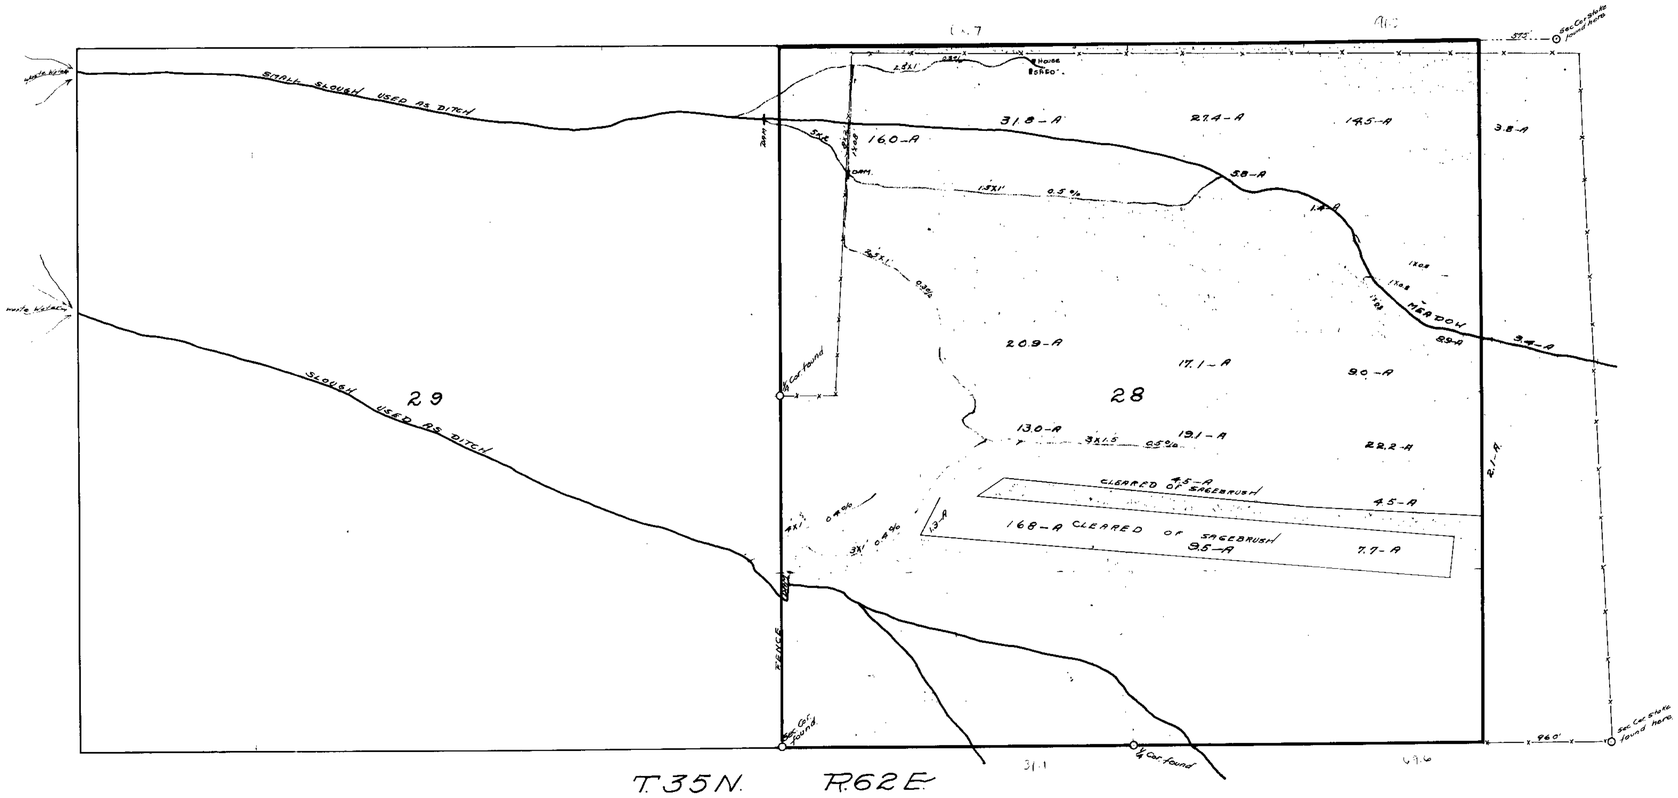

T.35N. R.62E.

CULTURAL MAP
OF PERMIT No. 1854
HELD BY
ERNEST C. WOOD.

THE WASTE WATER OF JOHNSON CREEK IS USED UNDER THIS PERMIT

SCALE 600 FEET TO AN INCH

STATE OF NEVADA }
COUNTY OF ELKO } S.S.

F.R. Jacoby being first duly sworn, deposes and says that the above map is a true and accurate plat of the lands irrigated by Ernest C. Wood as taken from the field notes of a survey made by me completed on the 15th day of June 1915.
That the map and survey were made at the instance of Ernest C. Wood owner of said lands and that it truly represents the irrigated lands of said Ernest C. Wood

F.R. Jacoby Surveyor

Subscribed and sworn to before me this 19th day of June 1915

J. L. Vandywood
Notary Public, in and for ELKO County, NEVADA.

342 BK.3 5-26-17.
for 2.164 c.f.s.

1854