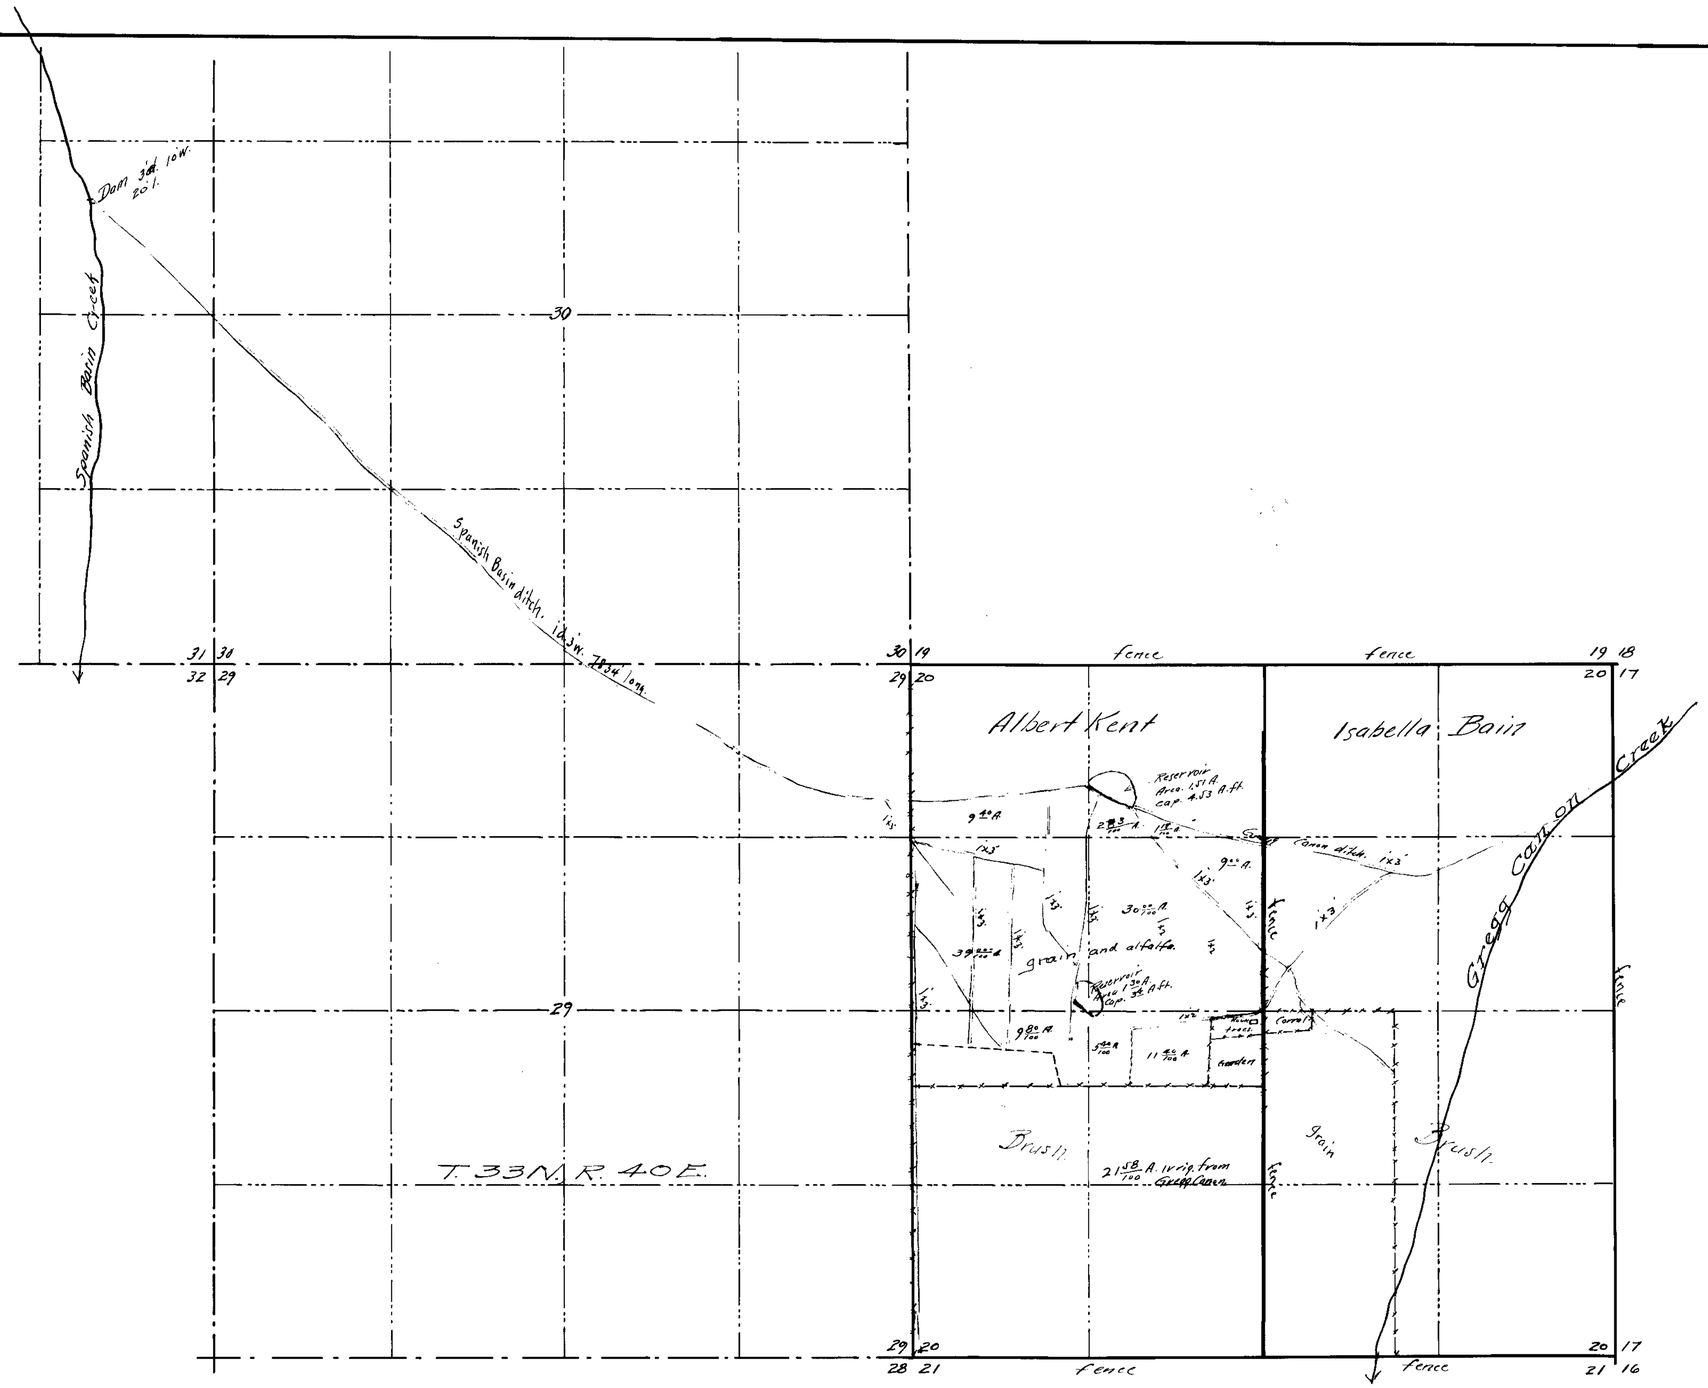

State of Nevada
County of Humboldt } ss

I, H.H. Sheldon, being first duly sworn, depose and say that the above map is a true and accurate plot of the lands irrigated by Albert Kent as taken from the field notes of a survey made by me, completed on the 5th day of February, 1919.

That the map and survey were made at the instance of Geo. A. Bain, former owner of said lands and that it truly represents the irrigated lands of said Albert Kent.

H.H. Sheldon
Surveyor.

Subscribed and sworn to before me, this 10 day of February, 1919

[illegible]
Notary Public in and for Humboldt County, Nevada.

MAP
IRRIGATED LANDS
FROM
SPANISH BASIN CREEK
PERMIT Nº 1894
BY
ALBERT KENT
HUMBOLDT COUNTY NEVADA
FEB 10 1919 SCALE 1 = 600

1894