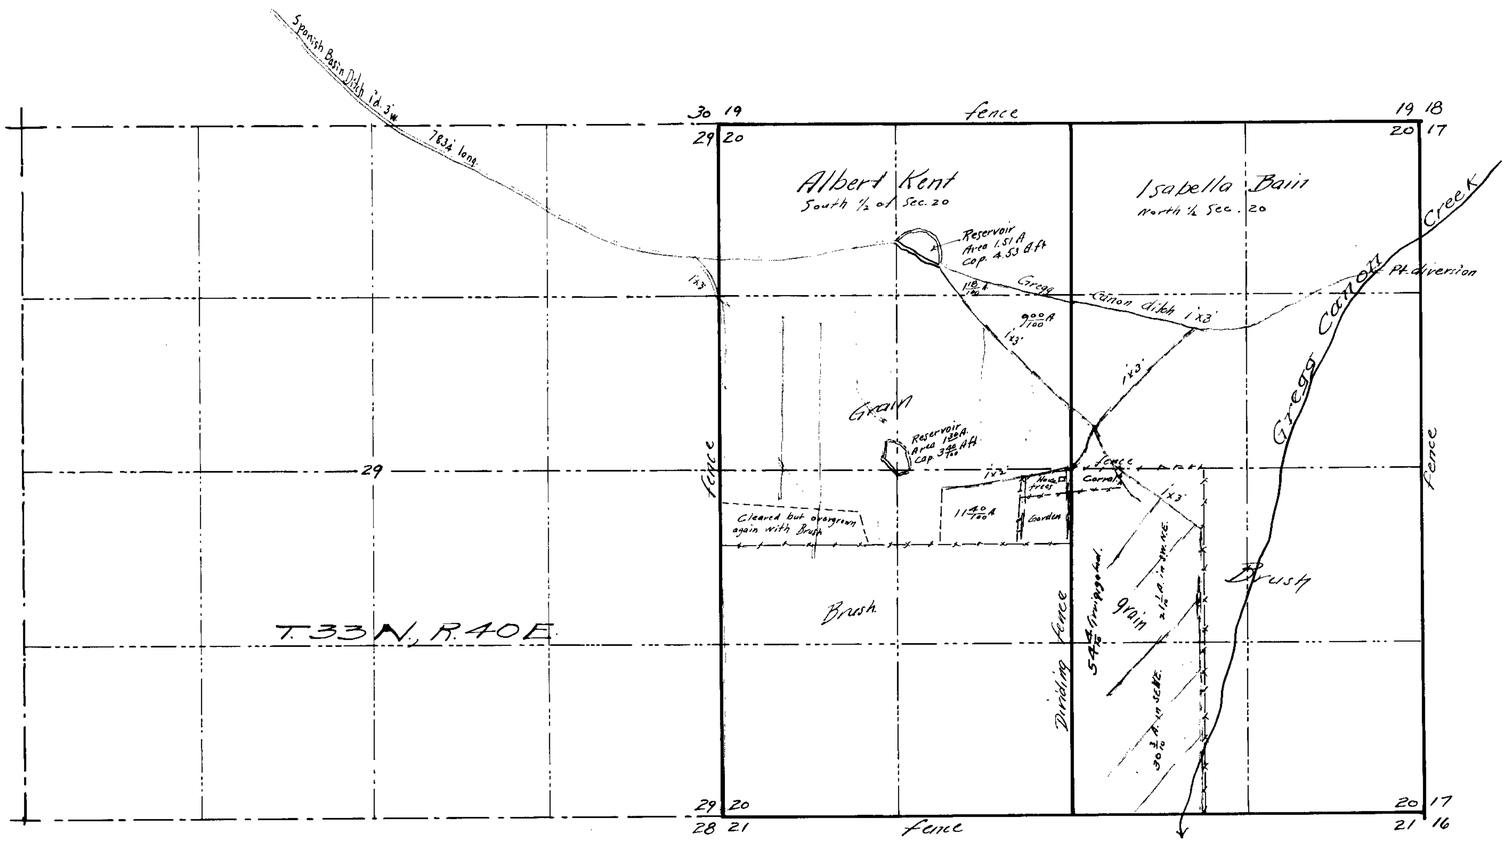

State of Nevada }
County of Humboldt } ss

I, H. H. Sheldon, being first duly sworn, depose and say that the above map is a true and accurate plat of the lands irrigated by Albert Kent and Isabella Bain, as taken from the field notes of a survey made by me, completed on the 5th day of February, 1919.

That the map and survey were made at the instance of Geo. Bain former owner of the S½ Sec. 20, and with the approval of Albert Kent and Isabella Bain, the present owners of said lands, and that it truly represents the irrigated lands of said Albert Kent and Isabella Bain

H. H. Sheldon
Surveyor.

Subscribed and sworn to before me this 10th day of February, 1919

C. N. Ingram
Notary Public in and for Humboldt Co., Nevada.

MAP
OF
IRRIGATED LANDS
OF
ALBERT KENT ISABELLA BAIN
PERMIT No. 1895
GREGG CANON
HUMBOLDT COUNTY NEVADA.
FEB 10, 1919, SCALE 1" = 600

1895