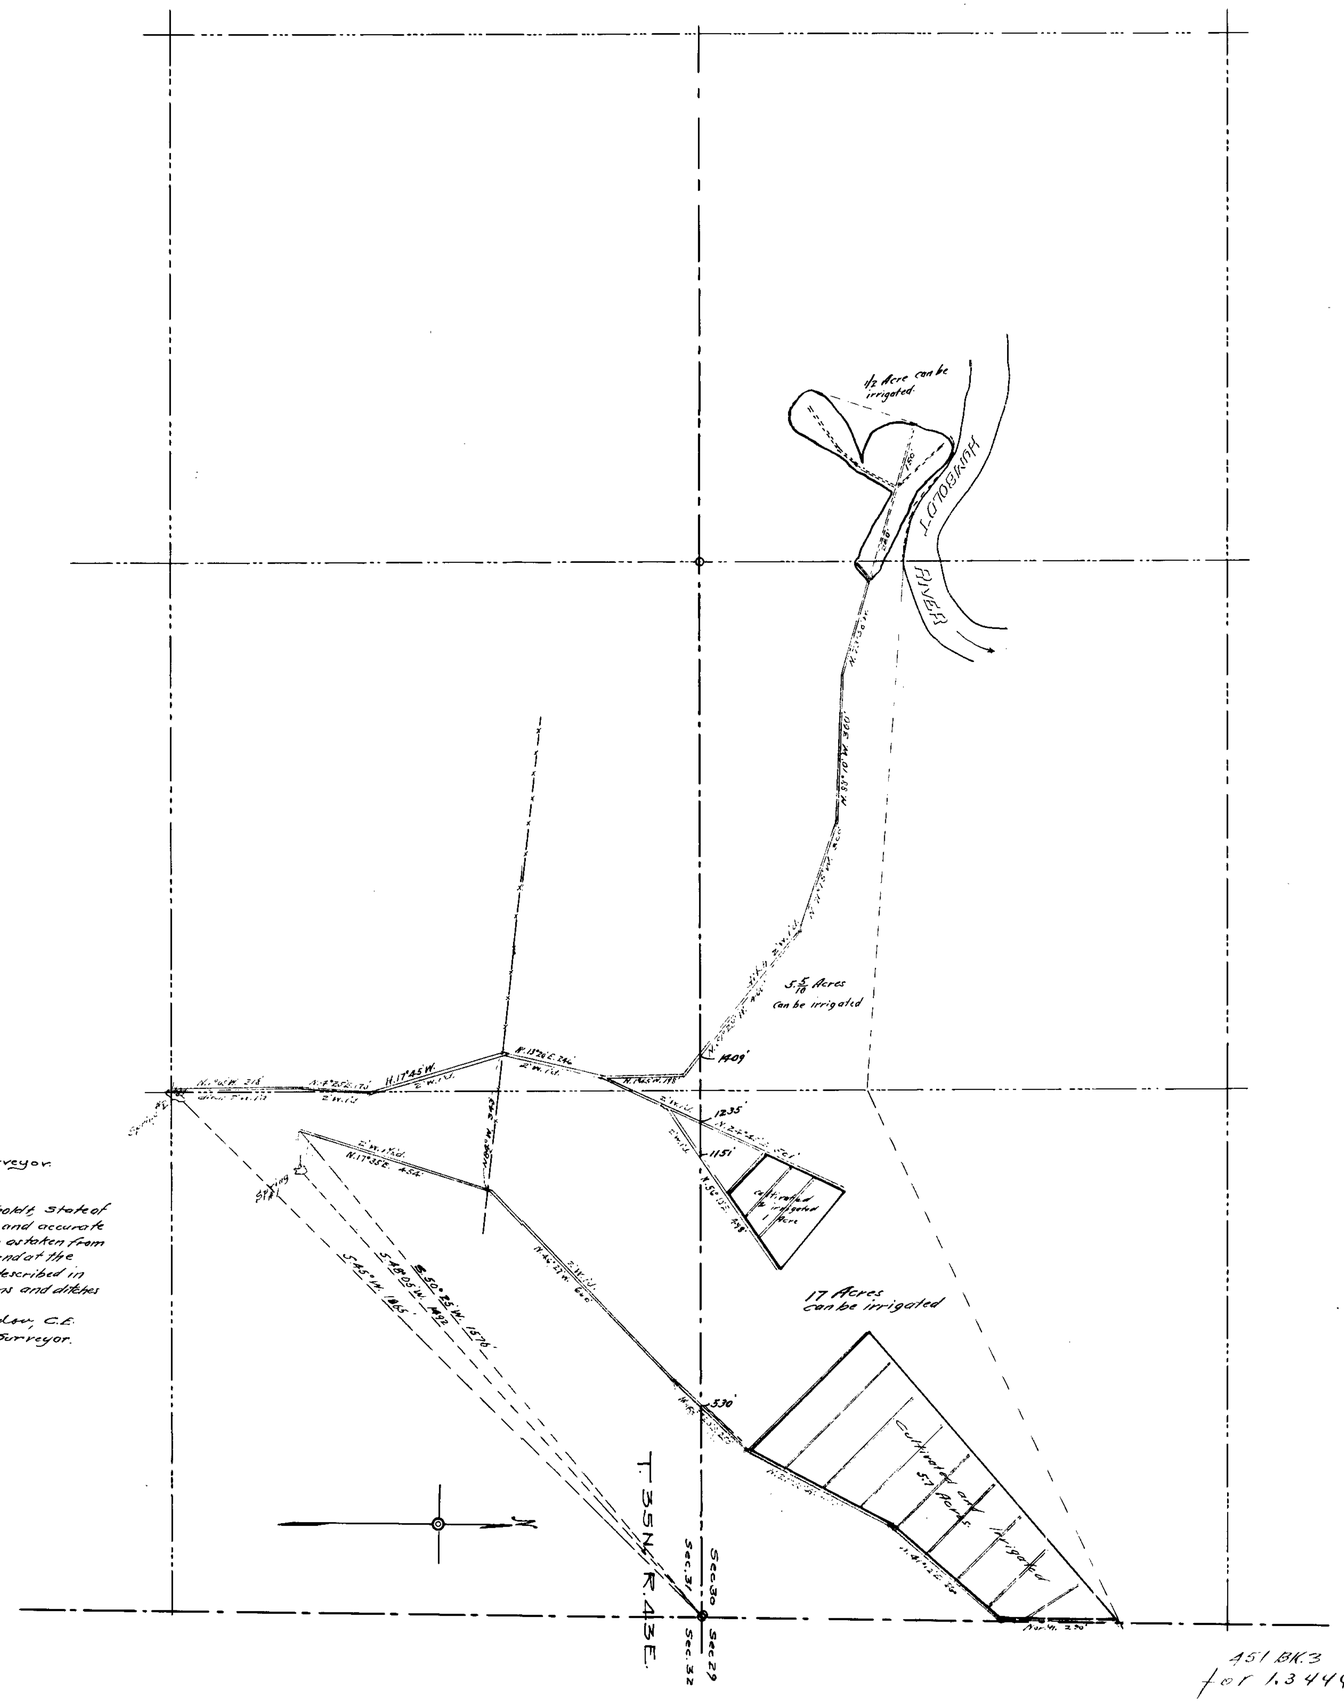

Certificate of Engineer or Surveyor.

State of Nevada }
County of Humboldt } ss.

I, Horace H. Sheldon, of Winnemucca, County of Humboldt, State of Nevada, hereby certify that the above map is a true and accurate plat of the Alexander Eyraud irrigation or power works, as taken from the field notes of a survey made by me on July 3rd 1911, and at the instance of Alex. Eyraud; that it represents the works described in Application No. 1929, together with the location of streams and ditches in the immediate vicinity.

Horace H. Sheldon, C.E.
County Surveyor.

PLAT
of
ALEXANDER EYRAUD'S
System of Irrigation
under Permit No. 1929

July 1911 Scale 1" = 200'

451 BK. 3 5-5-19.
for 1.3444 c.f.s.

Amended.
451 BK. 3 3-20-22
for .584 c.f.s.

1929

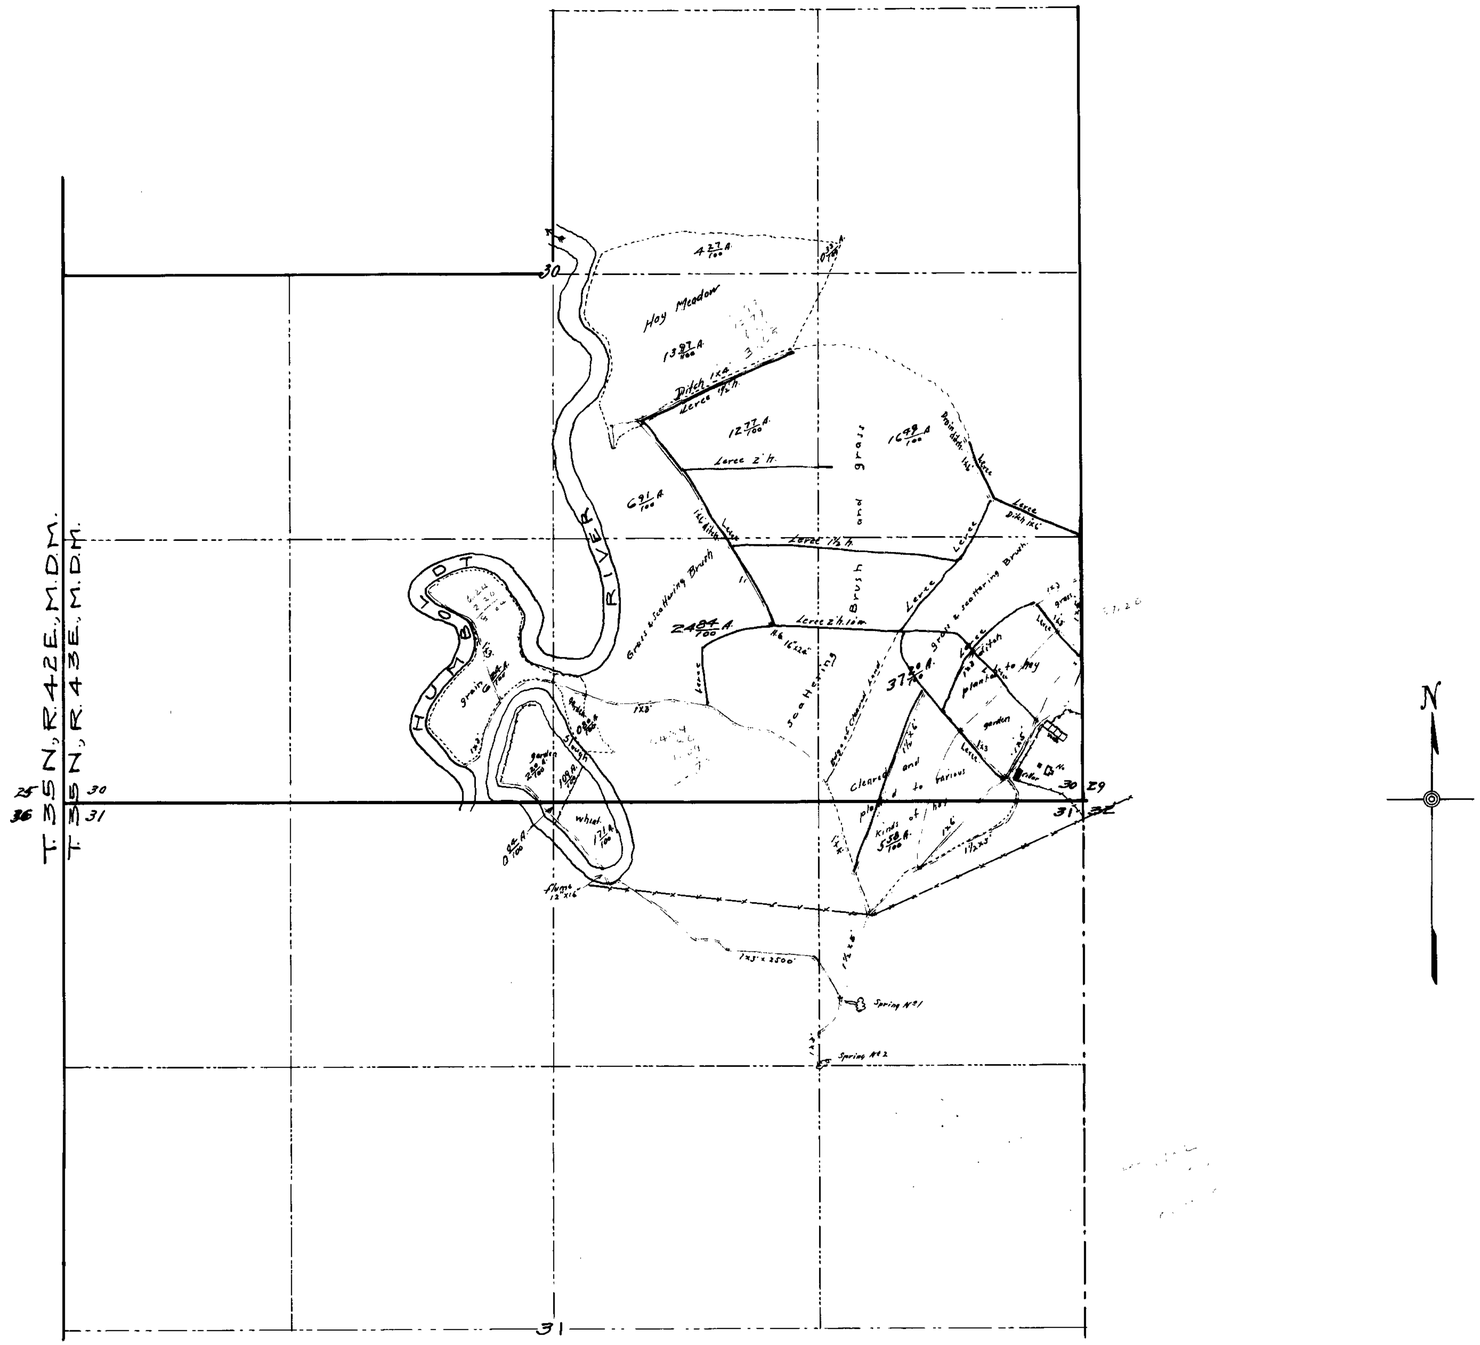

State of Nevada }
County of Humboldt } ss

I, H. H. Sheldon, being first duly sworn, depose and say that the above map is a true and accurate plat of the lands irrigated by Ernest A. Duvivier, under Permit No 1929, as taken from the field notes of a survey made by me, completed on the 27th day of July, 1917.

That the map and survey were made at the instance of Ernest Duvivier, owner of said lands, and that it truly represents the irrigated lands of said Ernest A. Duvivier.

H. H. Sheldon, C.E.
Surveyor.

Subscribed and sworn to before me this 29 day of July, 1917.

J. Langworth
Notary Public in and for Humboldt County, Nevada.

My Com expires Mch 7, 1919

451 Bk. 3 5-5-19
for 1.3444 c.f.s.

Amended
451 Bk. 3 3-20-22.
for .584 c.f.s.

FILED

MAP
OF
IRRIGATION WORKS
OF
ERNEST DUVIVIER
PERMIT No. 1929
FROM
EYRAUD SPRINGS
JULY, 1917. SCALE 1" = 400'

1929