Section	Sub-division	Town-ship	Range	Cultivated Acreage	Description of Culture	Date of first Culture
18	NE¼ NE¼	40 N	61 E	11.2	Irrig. Pasture	
"	SE¼ NE¼	"	"	18.7	" "	
"	NW¼ NE	"	"	9.2	Alfalfa	
"	"	"	"	30.8	Irrig. Pasture	
"	SW¼ NE¼	"	"	40.0	" "	
"	NE¼ NW¼	"	"	10.5	Alfalfa	
"	"	"	"	4.9	Irrig. Pasture	
"	"	"	"	23.2	Meadow	
"	NW¼ NW¼	"	"	9.2	"	
"	"	"	"	30.8	Irrig. Pasture	
"	SW¼ NW¼	"	"	6.4	Meadow	
"	"	"	"	33.6	Irrig. Pasture	
"	SE¼ NW¼	"	"	24.8	" "	
"	"	"	"	15.2	Meadow	

7(9.5)

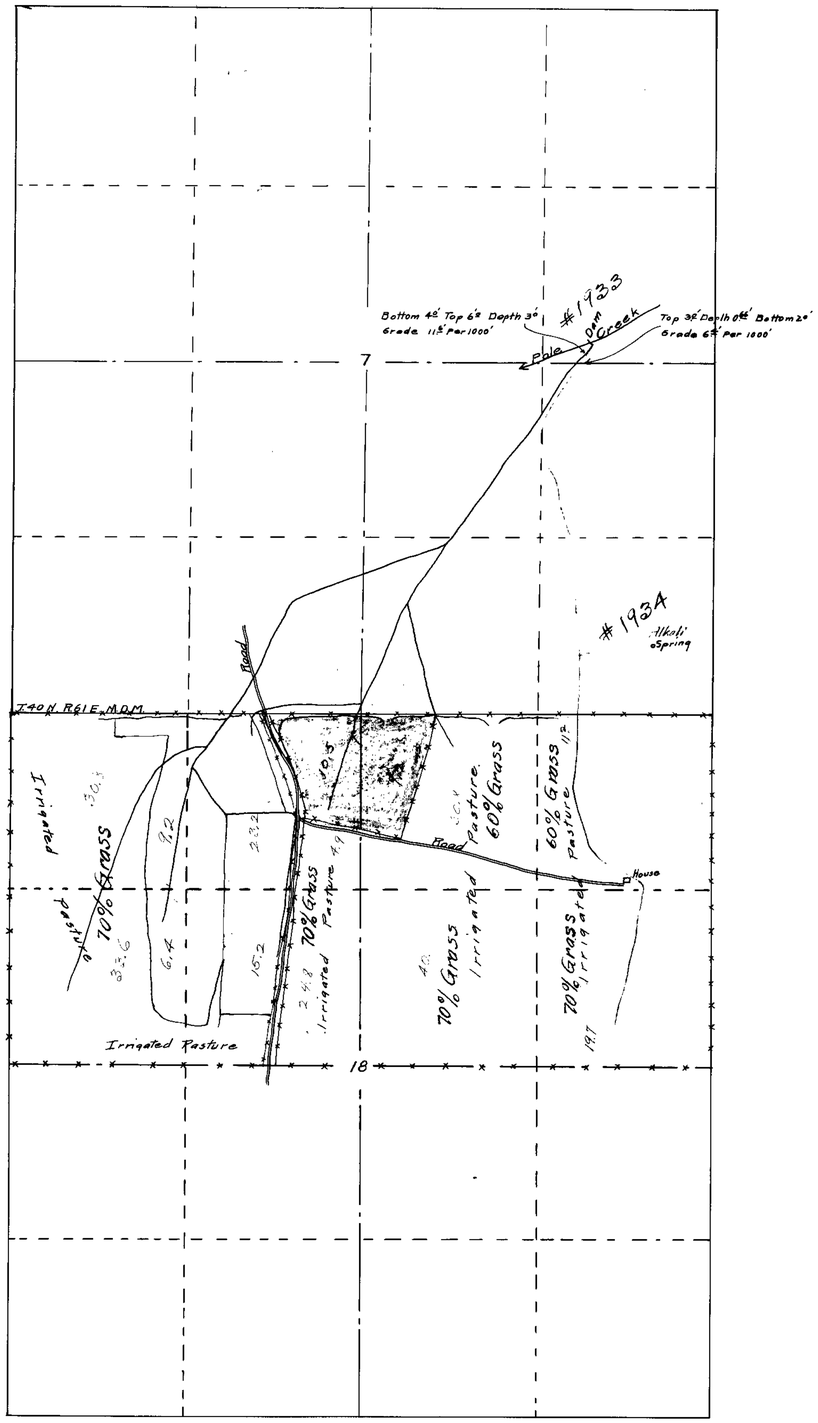

STATE OF NEVADA }
COUNTY OF ELKO } ss

I, J.L. Vandiver, being first duly sworn, depose and say that the above map is a true and accurate plat of the lands irrigated by Frank Truett, successor to James J. Campbell, as taken from the field notes of a survey made by me completed on the 3rd day of June 1921. That the map and survey were made at the instance of Frank Truett owner of said lands, and that it truly represents the irrigated lands of said Frank Truett.

J.L. Vandiver

Subscribed and sworn to before me this 7th day of June 1921.

Eleanor L. Vandiver
Notary Public in and for Elko County Nevada.

FRANK TRUETT
POLE CREEK
CULTURAL MAP

March 26, 1923

June 7th 1921 Scale 1"=600" J.L. Vandiver, Engr.

Under #1933 808, Bk. 4 Sept. 25 1923 for 2.498 c.f.s., or 749.4 ac. ft.

Under #1934 809, Bk. 4 Sept. 25 1923 for 0.197 c.f.s. or 59.1 ac. ft.

1933-1934