Section	Subdivision	Township	Range	Cultivated Acreage	Description of Culture	Date of First Culture
28	Lot 2	36 N	60	0.13	Alfalfa	
28	Lot 3	✓	✓	10.06	✓	
28	✓	✓	✓	1.00	Irrigated Pasture	

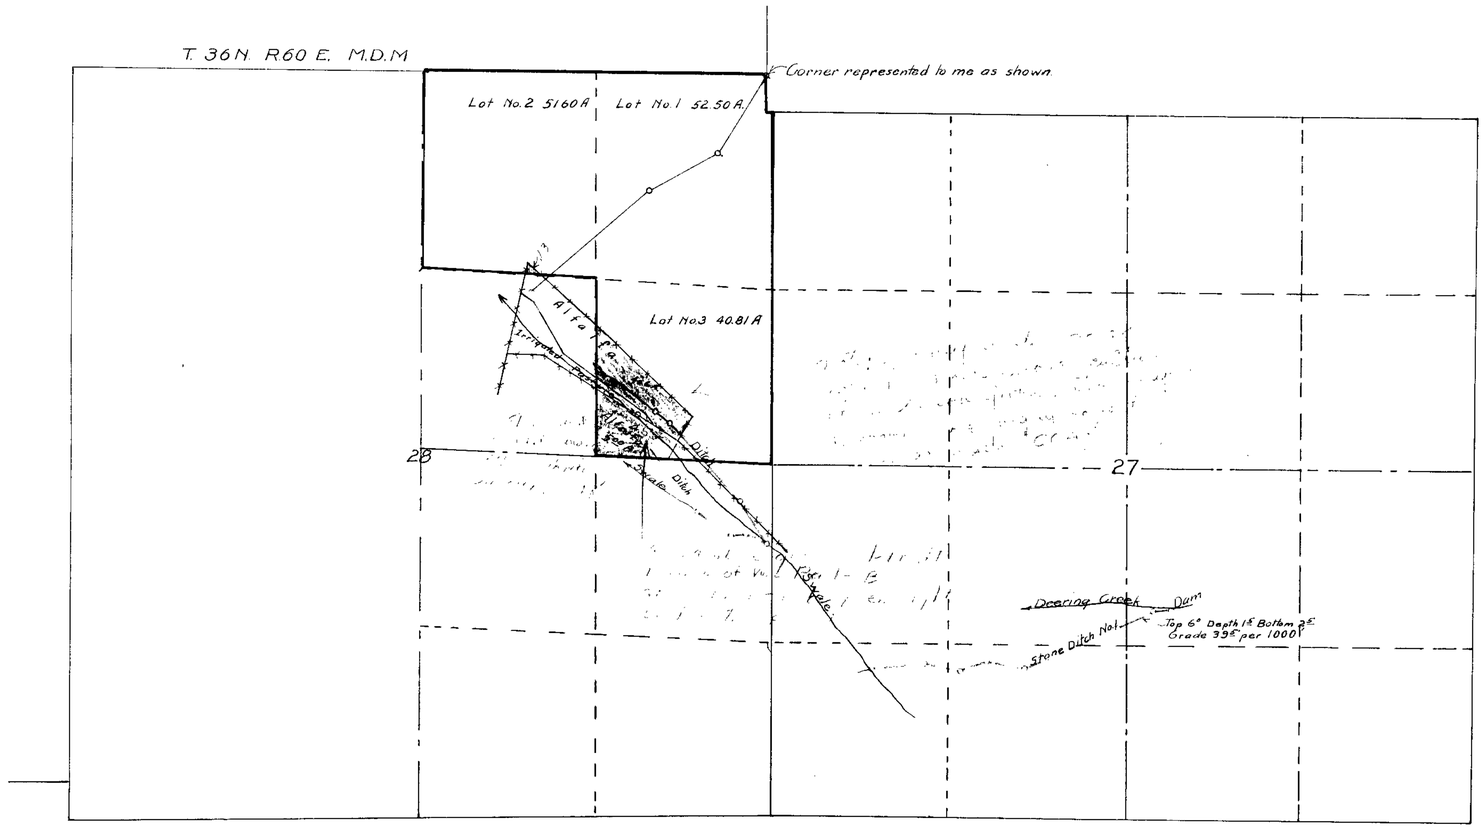

STATE OF NEVADA }
COUNTY OF ELKO } SS

I, J. L. Vandiver, being first duly sworn, depose and say that the above map is a true and accurate plat of the lands irrigated by Wm. C. Mills as taken from the field notes of a survey made by me, completed on the 10th day of November 1920. That the map and survey were made at the instance of Wm. C. Mills owner of said lands, and that it truly represents the irrigated lands of said Wm. C. Mills.

J. L. Vandiver
Surveyor

Subscribed and sworn to before me this 24th day of November 1920

[illegible] Triplett
Notary Public in and for Elko County Nevada.

Nov. 26, 1920

Wm. C. MILLS

DEERING CREEK

PROOF OF APPLICATION OF WATER TO BENEFICIAL USE - SERIAL NO. 1969.

Nov. 20. 1920. Scale 1" = 600' J. L. Vandiver, Engr.

CERTIFICATE NO. 11155 ISSUED 5/7/85

1969