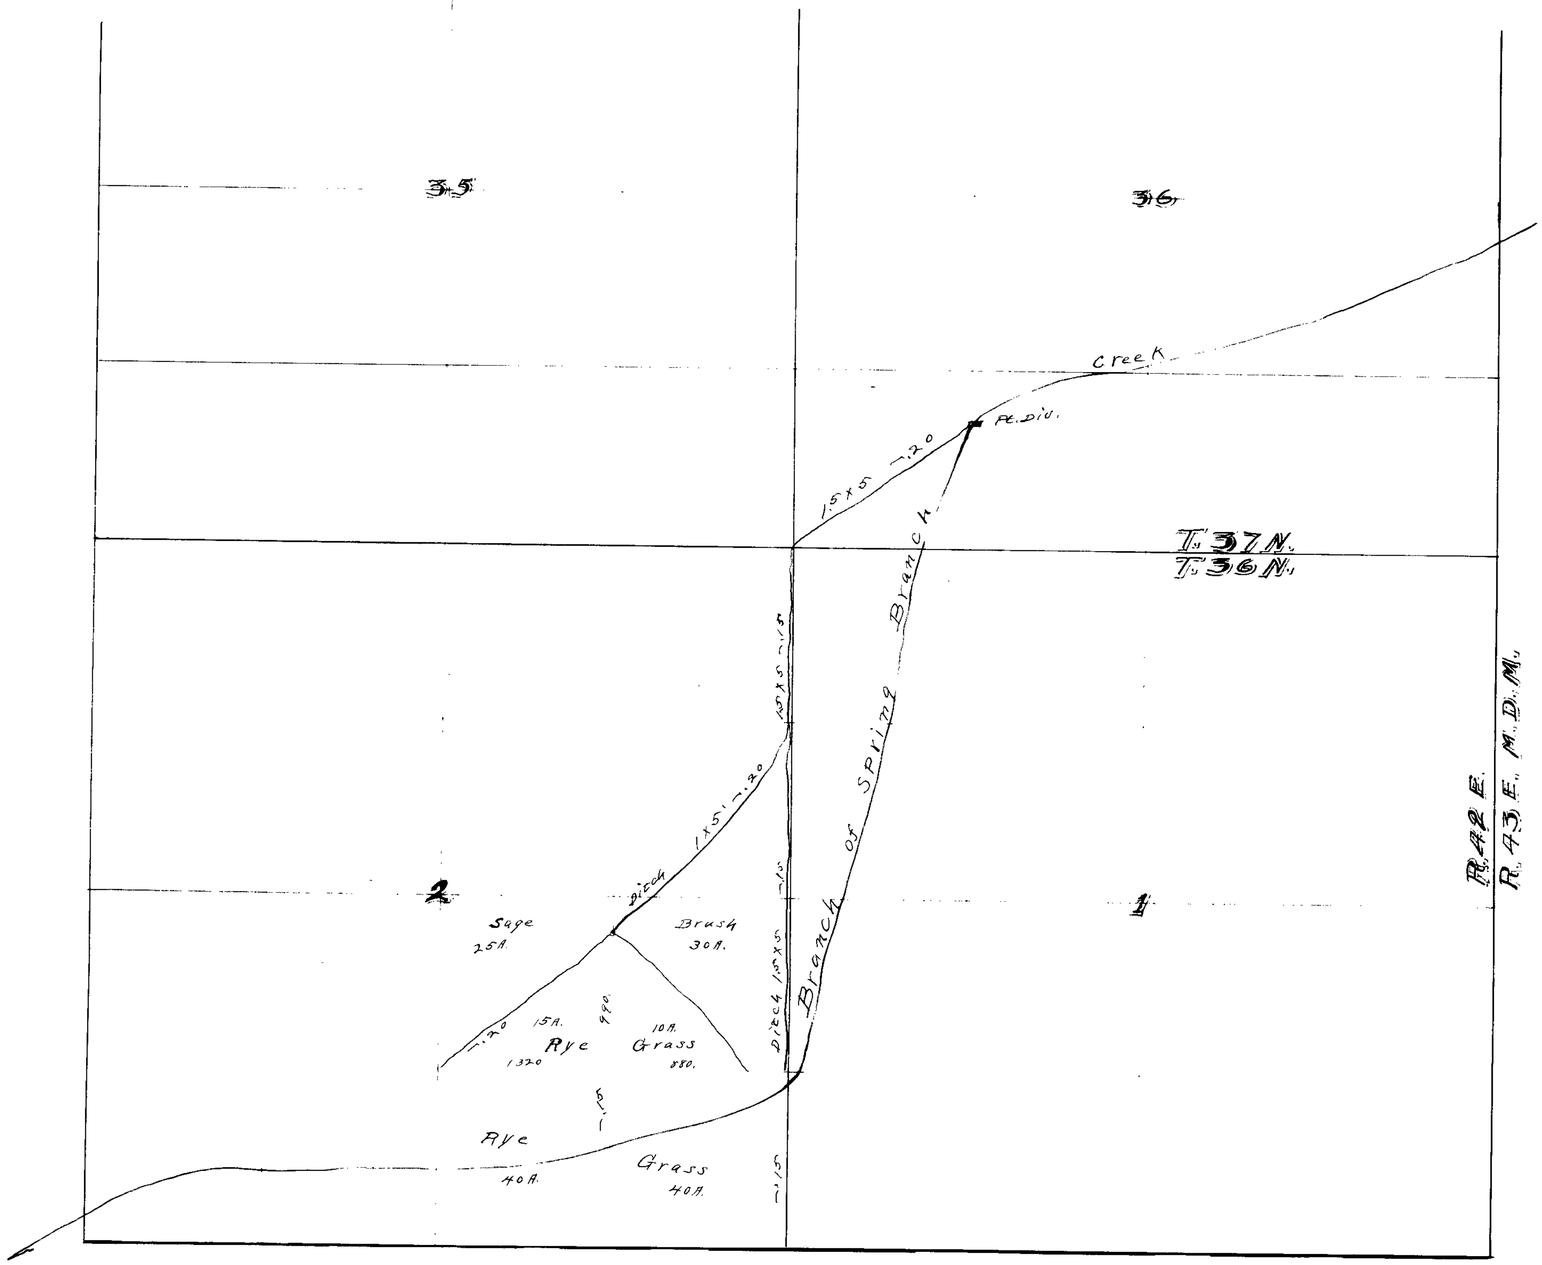

Sec.	Sub division	T.	R.	Cultivated acreage	Description of Culture	Date of first culture
2	NW¼SE¼	36 N.	42 E.	25.	Sage brush	
"	NE¼SE¼	36 N.	42 E.	30.	" "	
"	"	"	"	10.	Rye Grass	
"	NW¼SW¼	"	"	15.	" "	
"	SW¼SE¼	"	"	40.	" "	
"	SE¼SE¼	"	"	40.	" "	

State of Nevada, }
County of Lander, } ss.

I, O. P. Adams, being first duly sworn, depose and say that the above map is a true and accurate plat of the lands irrigated by D. F. Wilson, as taken from the field notes of a survey made by me completed on the 10th day of April 1917.

That the map and survey were made at the instance of D. F. Wilson owner of said lands, and that it truly represents the irrigated lands of said D. F. Wilson.

O. P. Adams
Surveyor.
Battle Mountain, Nev.

Subscribed and sworn to before me, this 11th day of April 1917.

N. Stimson
Notary Public, in and for Lander, County, Nevada.

PLAT
CULTURE AND METHOD OF IRRIGATION OF D. F. WILSON
APPLICATION No 1991.

SCALE 600 FT. TO 1 INCH

1991