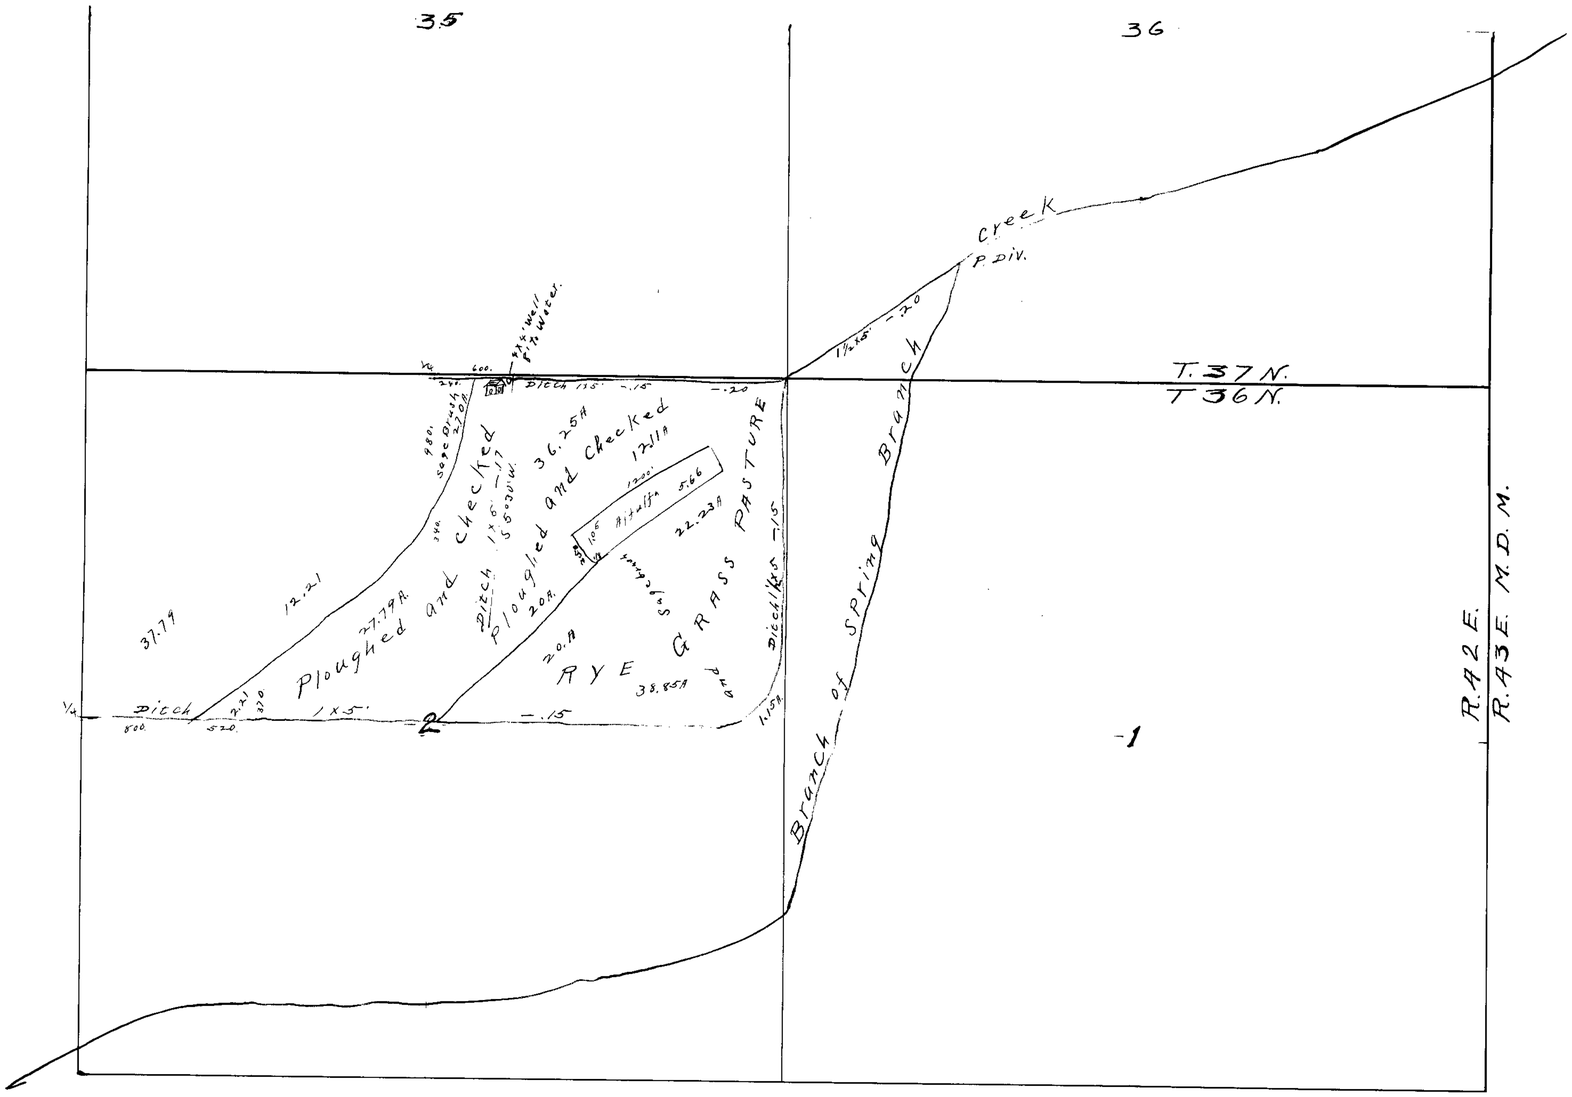

Sec.	Sub-division	T.	R.	Cultivated acreage	Description of culture	Date of first Culture
2	NE¼NE¼	36 N.	42 E.	22.23	Rye Grass	
"	"	"	"	5.66	Alfalfa	
"	"	"	"	12.11	Plgd. & Ck.	
"	SE¼NE¼	"	"	38.85	Rye Grass	
"	NW¼NE¼	"	"	1.05	Alfalfa	
"	"	"	"	36.25	Plgd. & Ck.	
"	SW¼NE¼	"	"	20.00	Rye Grass	
"	"	"	"	20.00	Plgd. & Ck.	
"	SE¼NW¼	"	"	27.79	" " "	
"	SW¼NW¼	"	"	2.21	" " "	
"	SW¼NE¼	"	"	.15	Alfalfa	

State of Nevada, }
County of Lander. } s.s.

I, O. P. Adams, being first duly sworn, depose and say that the above map is a true and accurate plat of the lands irrigated by D. F. Wilson, as taken from the field notes of a survey made by me completed on the 28th day of November 1916.

That the map and survey were made at the instance of D. F. Wilson owner of said lands, and that it truly represents the irrigated lands of said D. F. Wilson.

O. P. Adams.
Surveyor,
Battle Mountain, Nev.

Subscribed and sworn to before me, this 2nd day of December 1916.

[illegible]

Notary Public, in and for Lander County, Nevada.

PLAT,
CULTURE AND METHOD
OF IRRIGATION
OF
D. F. WILSON.
APPLICATION No 1992.

SCALE 600 ft. TO 1 INCH.

1998