Section	Subdivision	Township	Range	Cultivated acreage	Description of Culture	Date Irrig.
35	Ne¼ Ne¼	13N	67E	40 acres	Garden & meadow	
35	NW¼ NE¼	13N	67E	40 acres	Grain & alfalfa	

State of Nevada
County of White Pine } S.S.

J. O. E. Mann, being first duly sworn, depose and say that the above map is a true and accurate plat of the lands irrigated by E. G. Ramsay Jr., as taken from the field notes of a survey made by me, completed on the 16th day of May 1916

That the map and survey were made at the instance of E. G. Ramsay Jr., owner of said lands, and that it truly represents the irrigated lands of said E. G. Ramsay Jr.

O. E. Mann
Surveyor.

Subscribed and sworn to before me this 5th day of June A.D. 1916.

Wm. T. Oldfield
~~Notary Public~~, in and for White Pine Co. Nevada.

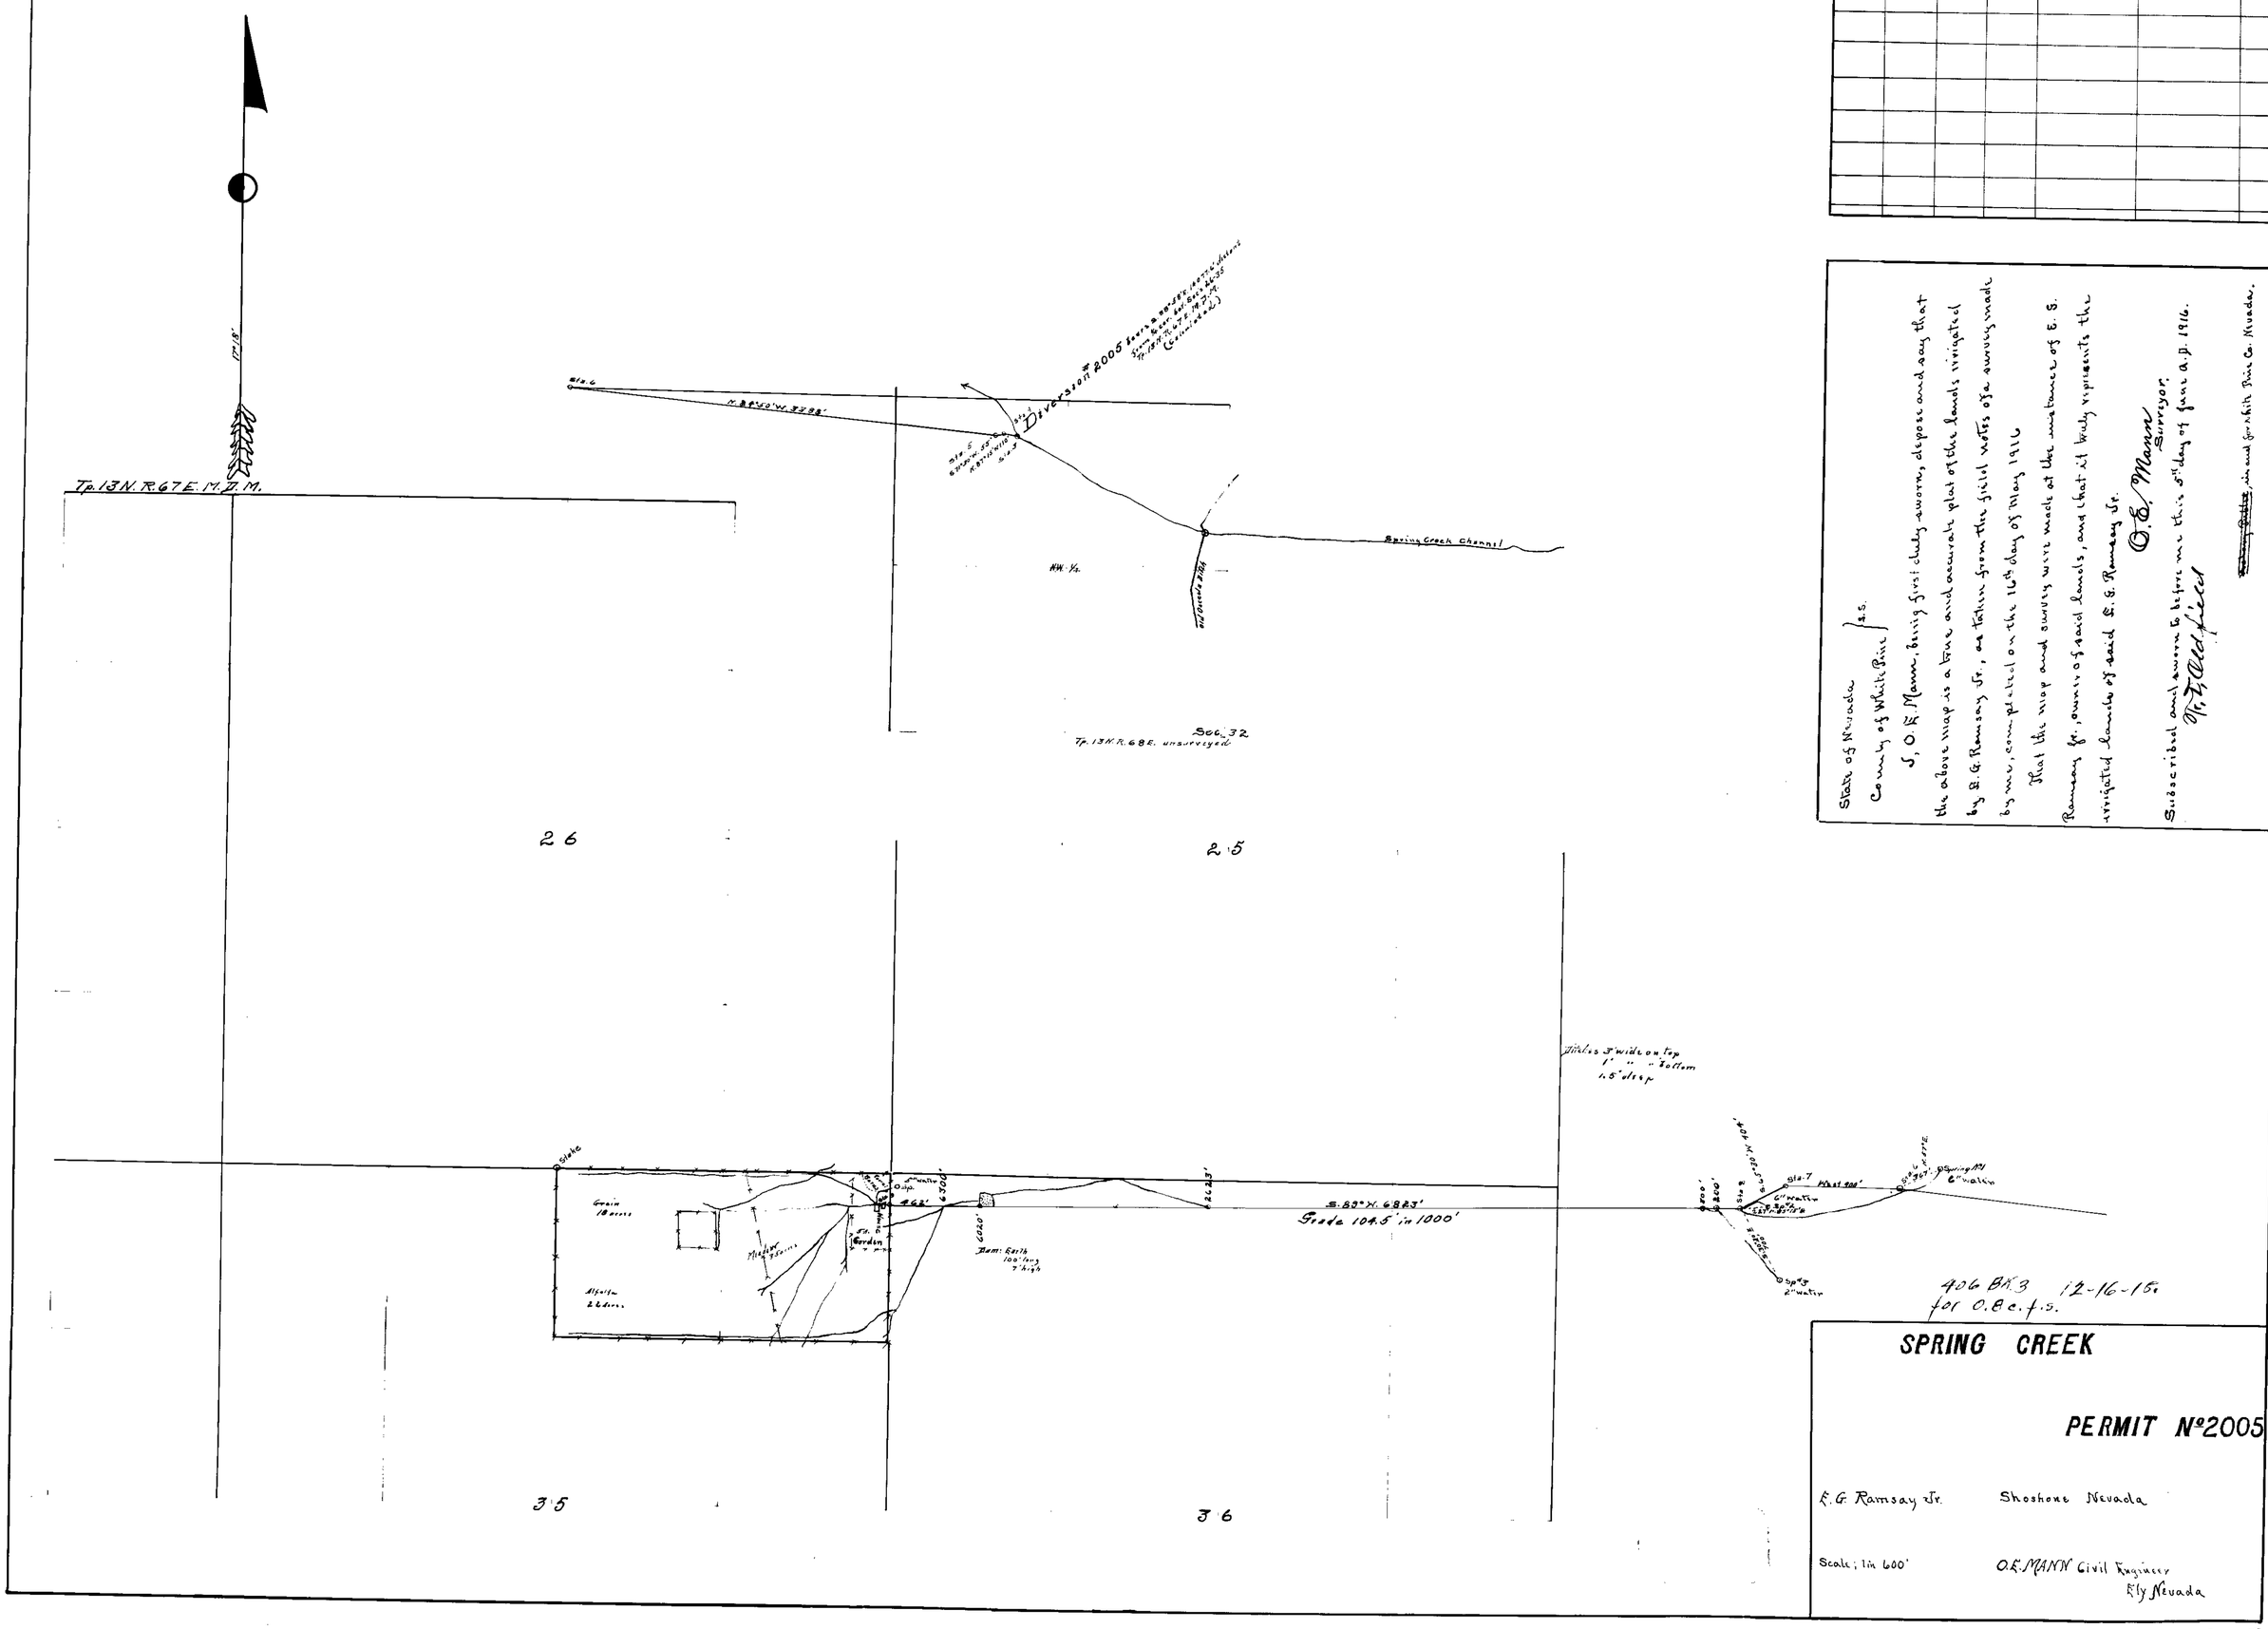

406 BK. 3 12-16-15
for 0.8 c.f.s.

SPRING CREEK

PERMIT No. 2005

E. G. Ramsay Jr. Shoshone Nevada

Scale; 1 in 600'

O. E. MANN Civil Engineer
Ely Nevada

2005