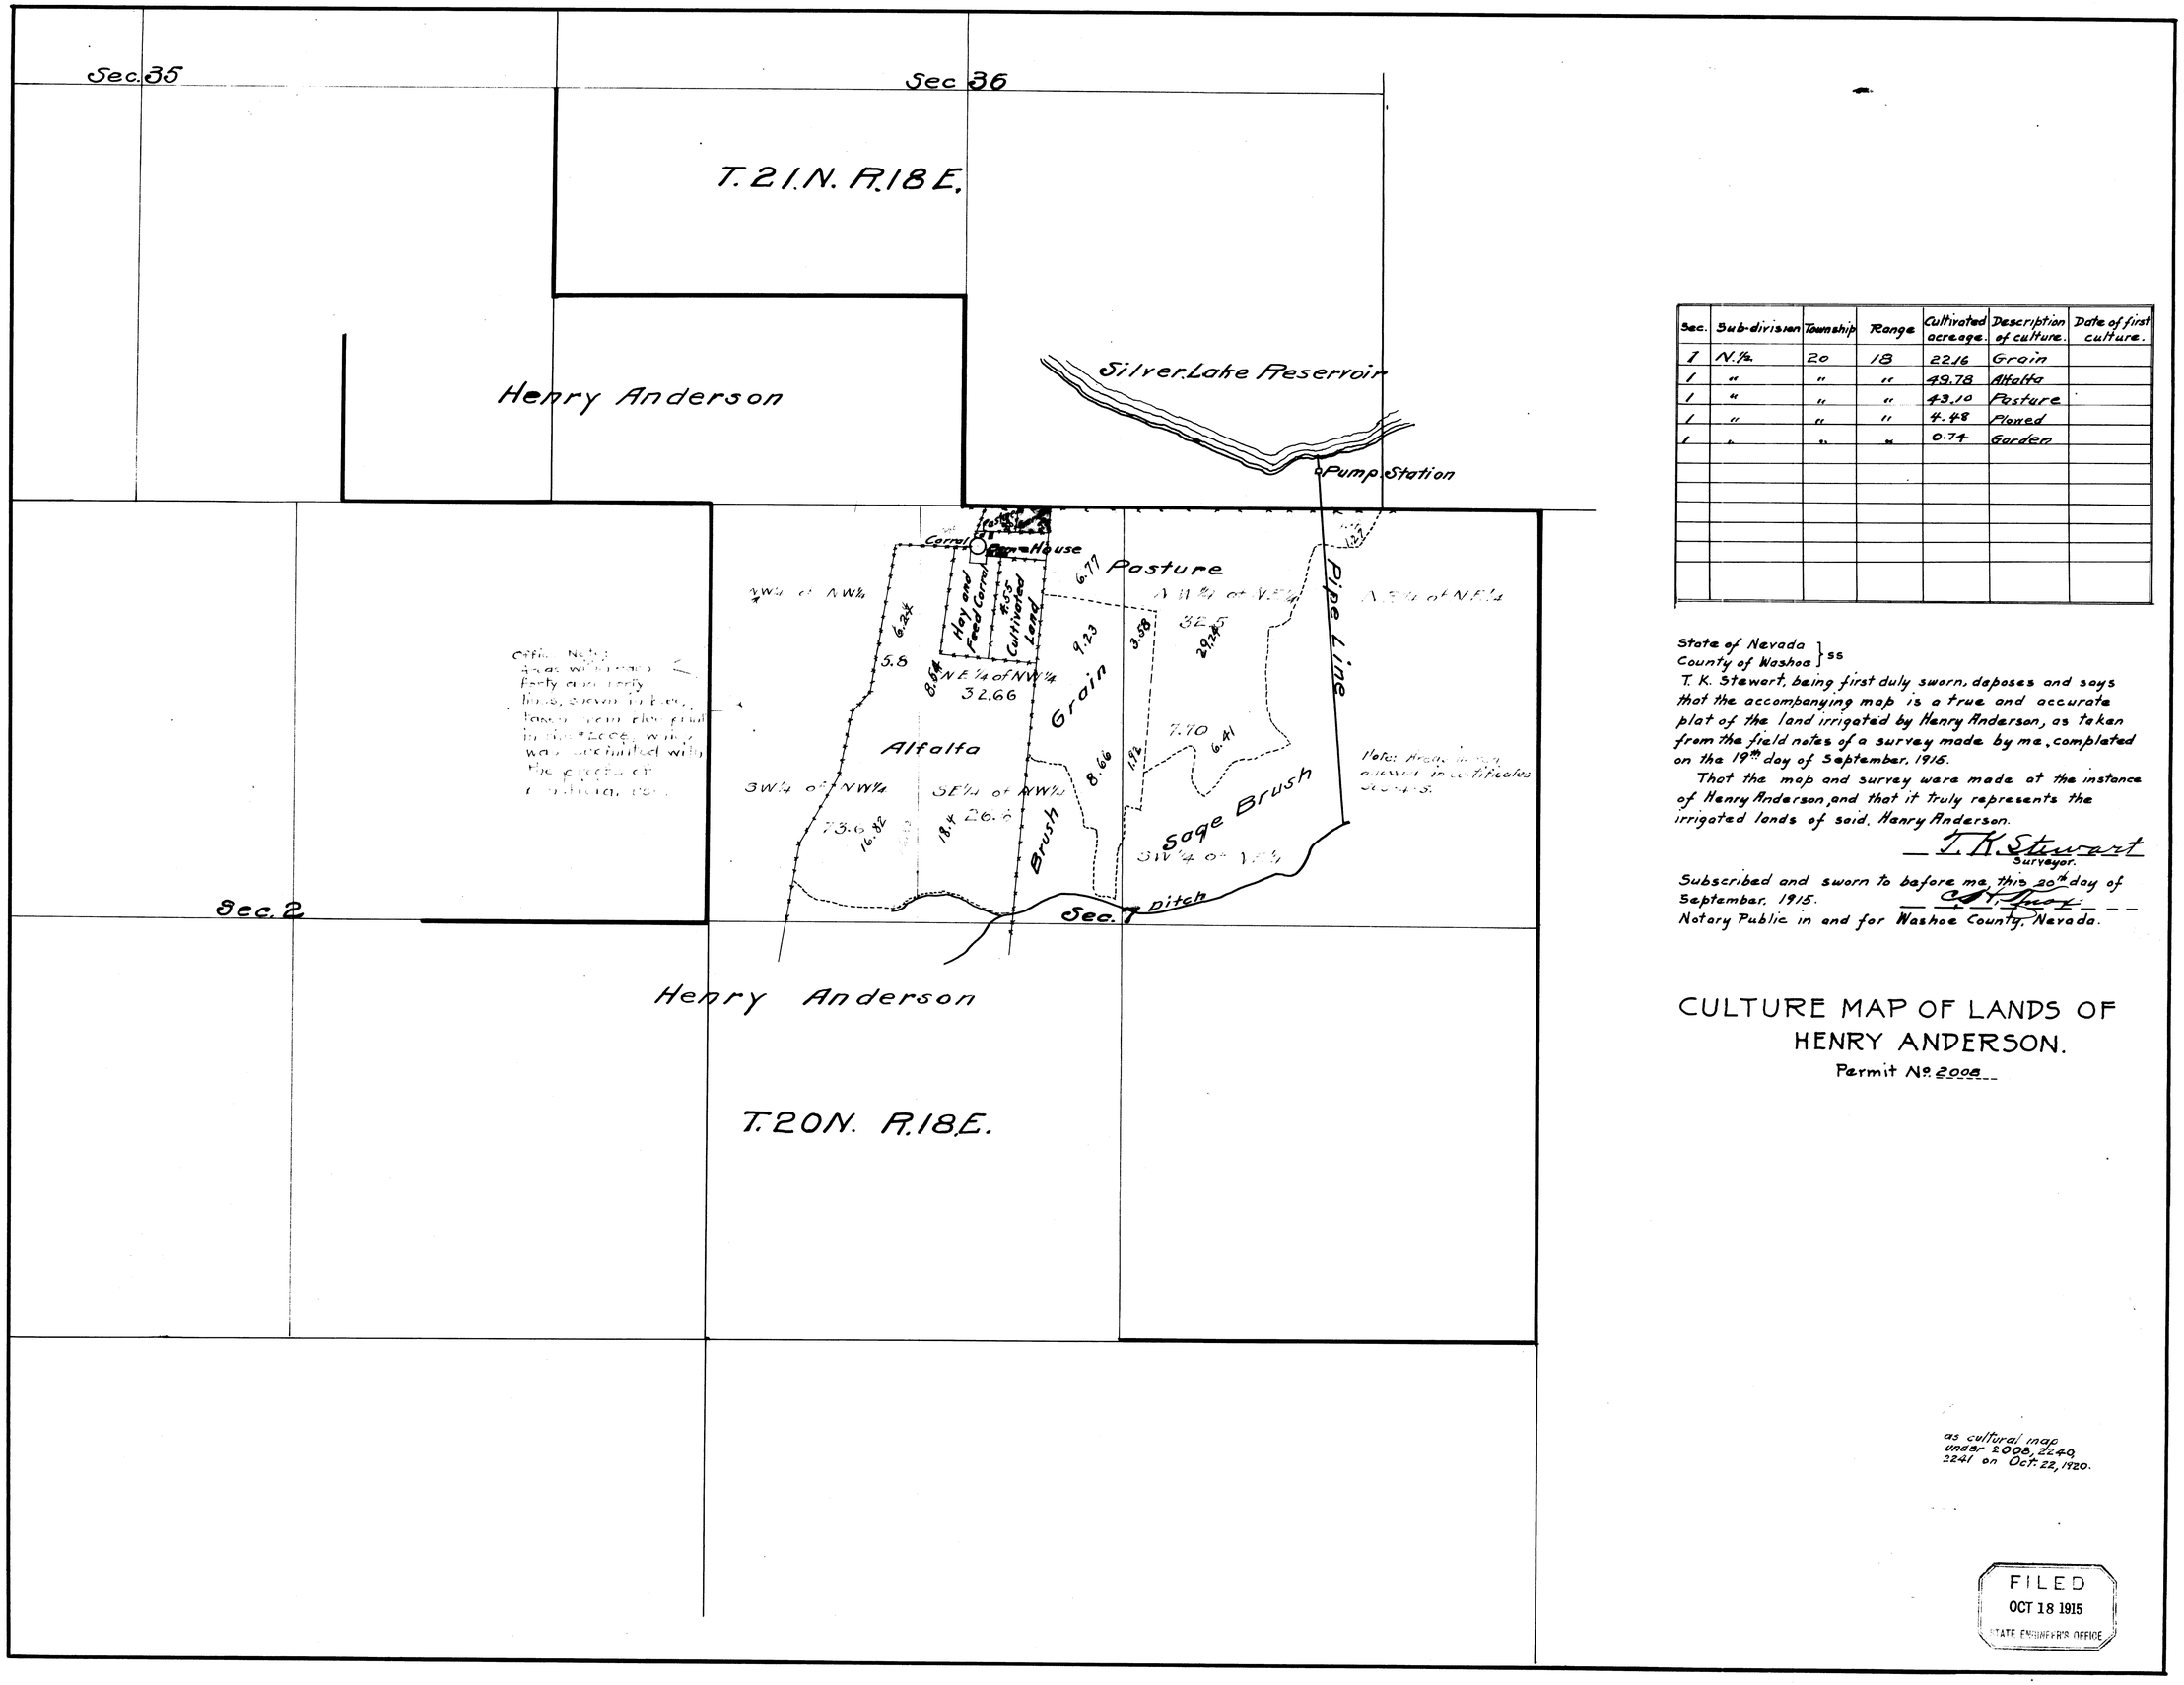

Sec.	Sub-division	Township	Range	Cultivated acreage.	Description of culture.	Date of first culture.
1	N. ½	20	18	22.16	Grain	
1	"	"	"	49.78	Alfalfa	
1	"	"	"	43.10	Pasture	
1	"	"	"	4.48	Plowed	
1	"	"	"	0.74	Garden	

State of Nevada
County of Washoe } ss

T. K. Stewart, being first duly sworn, deposes and says that the accompanying map is a true and accurate plat of the land irrigated by Henry Anderson, as taken from the field notes of a survey made by me, completed on the 19th day of September, 1915.

That the map and survey were made at the instance of Henry Anderson, and that it truly represents the irrigated lands of said, Henry Anderson.

T. K. Stewart
Surveyor.

Subscribed and sworn to before me, this 20th day of September, 1915.
C. A. Frost
Notary Public in and for Washoe County, Nevada.

CULTURE MAP OF LANDS OF HENRY ANDERSON.

Permit No. 2008

as cultural map under 2008, 2240, 2241 on Oct. 22, 1920.

FILED
OCT 18 1915
STATE ENGINEER'S OFFICE

Placed in file under 2240-2241-2008