Section	Sub-division	Township	Range	Cultivated acreage	Description of Culture	Date of first Culture
25	N.E. of N.W.¼	35 N.	23 E	18.20	Grain	
25	N.W. of N.W.¼	" "	" "	18.20	"	
25	S.E. of N.W.¼	" "	" "	3.86	"	
25	S.W. of N.W.¼	" "	" "	3.86	"	

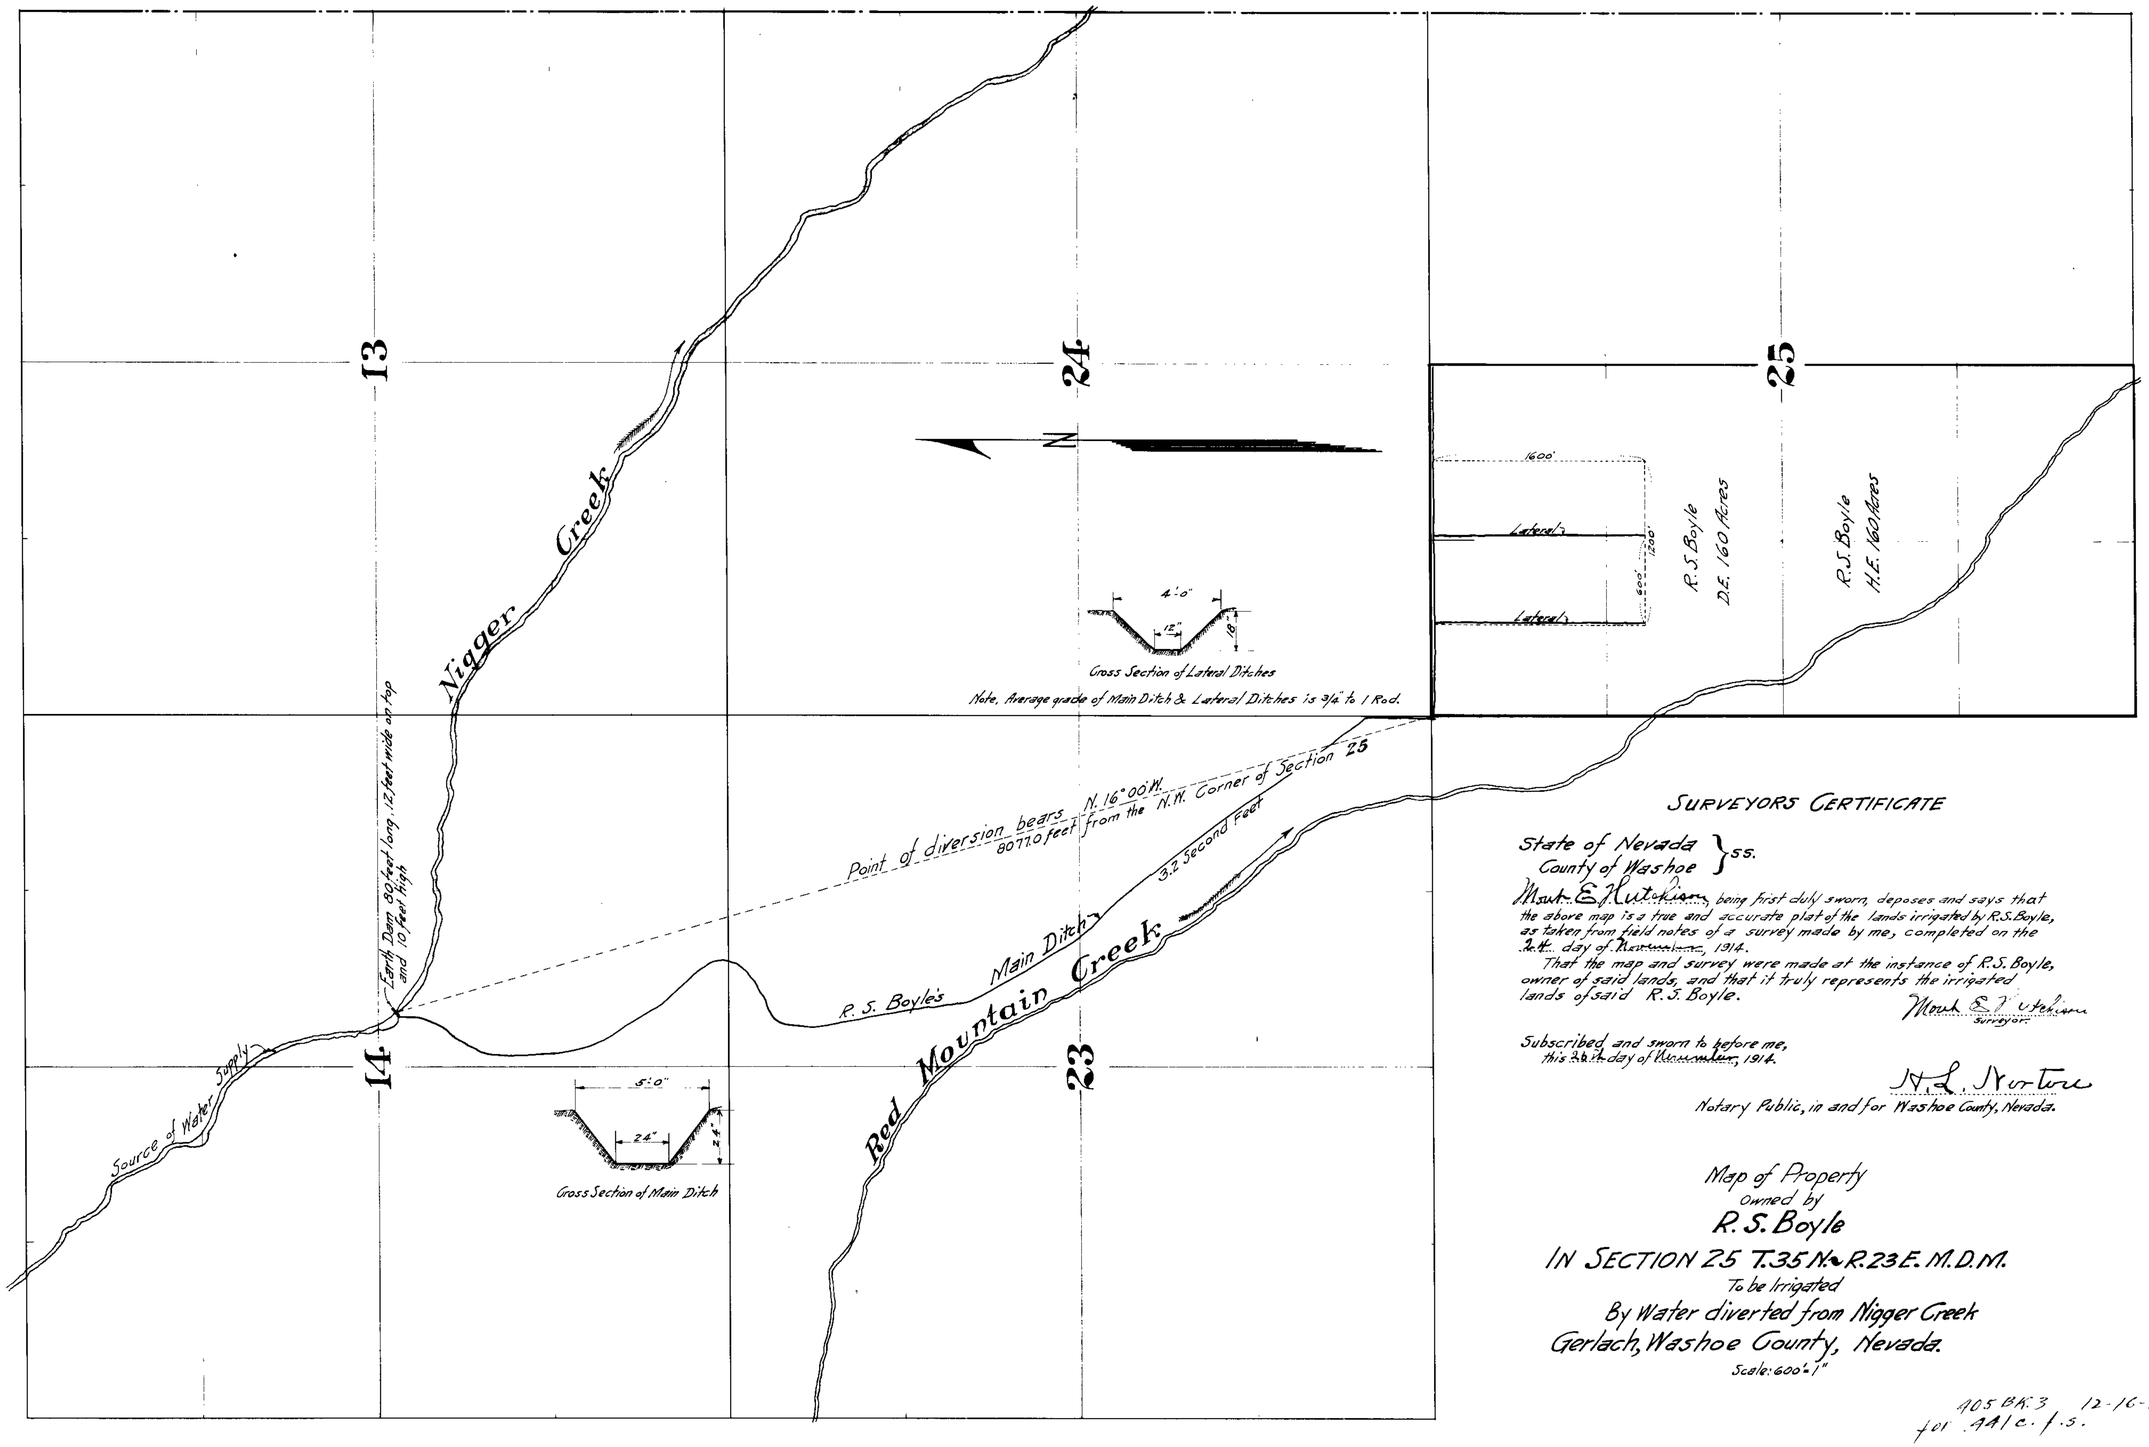

SURVEYORS CERTIFICATE

State of Nevada }
County of Washoe } ss.

Mark E. Hutchison, being first duly sworn, deposes and says that the above map is a true and accurate plat of the lands irrigated by R.S. Boyle, as taken from field notes of a survey made by me, completed on the 24 day of November, 1914.

That the map and survey were made at the instance of R.S. Boyle, owner of said lands, and that it truly represents the irrigated lands of said R.S. Boyle.

Mark E. Hutchison
Surveyor.

Subscribed and sworn to before me, this 26th day of November, 1914.

H. L. Norton
Notary Public, in and for Washoe County, Nevada.

Map of Property
owned by
R. S. Boyle
IN SECTION 25 T. 35 N. & R. 23 E. M.D.M.
To be Irrigated
By Water diverted from Nigger Creek
Gerlach, Washoe County, Nevada.
Scale: 600'=1"

405 BK. 3 12-16-18.
for 441 c. f. s.

2013