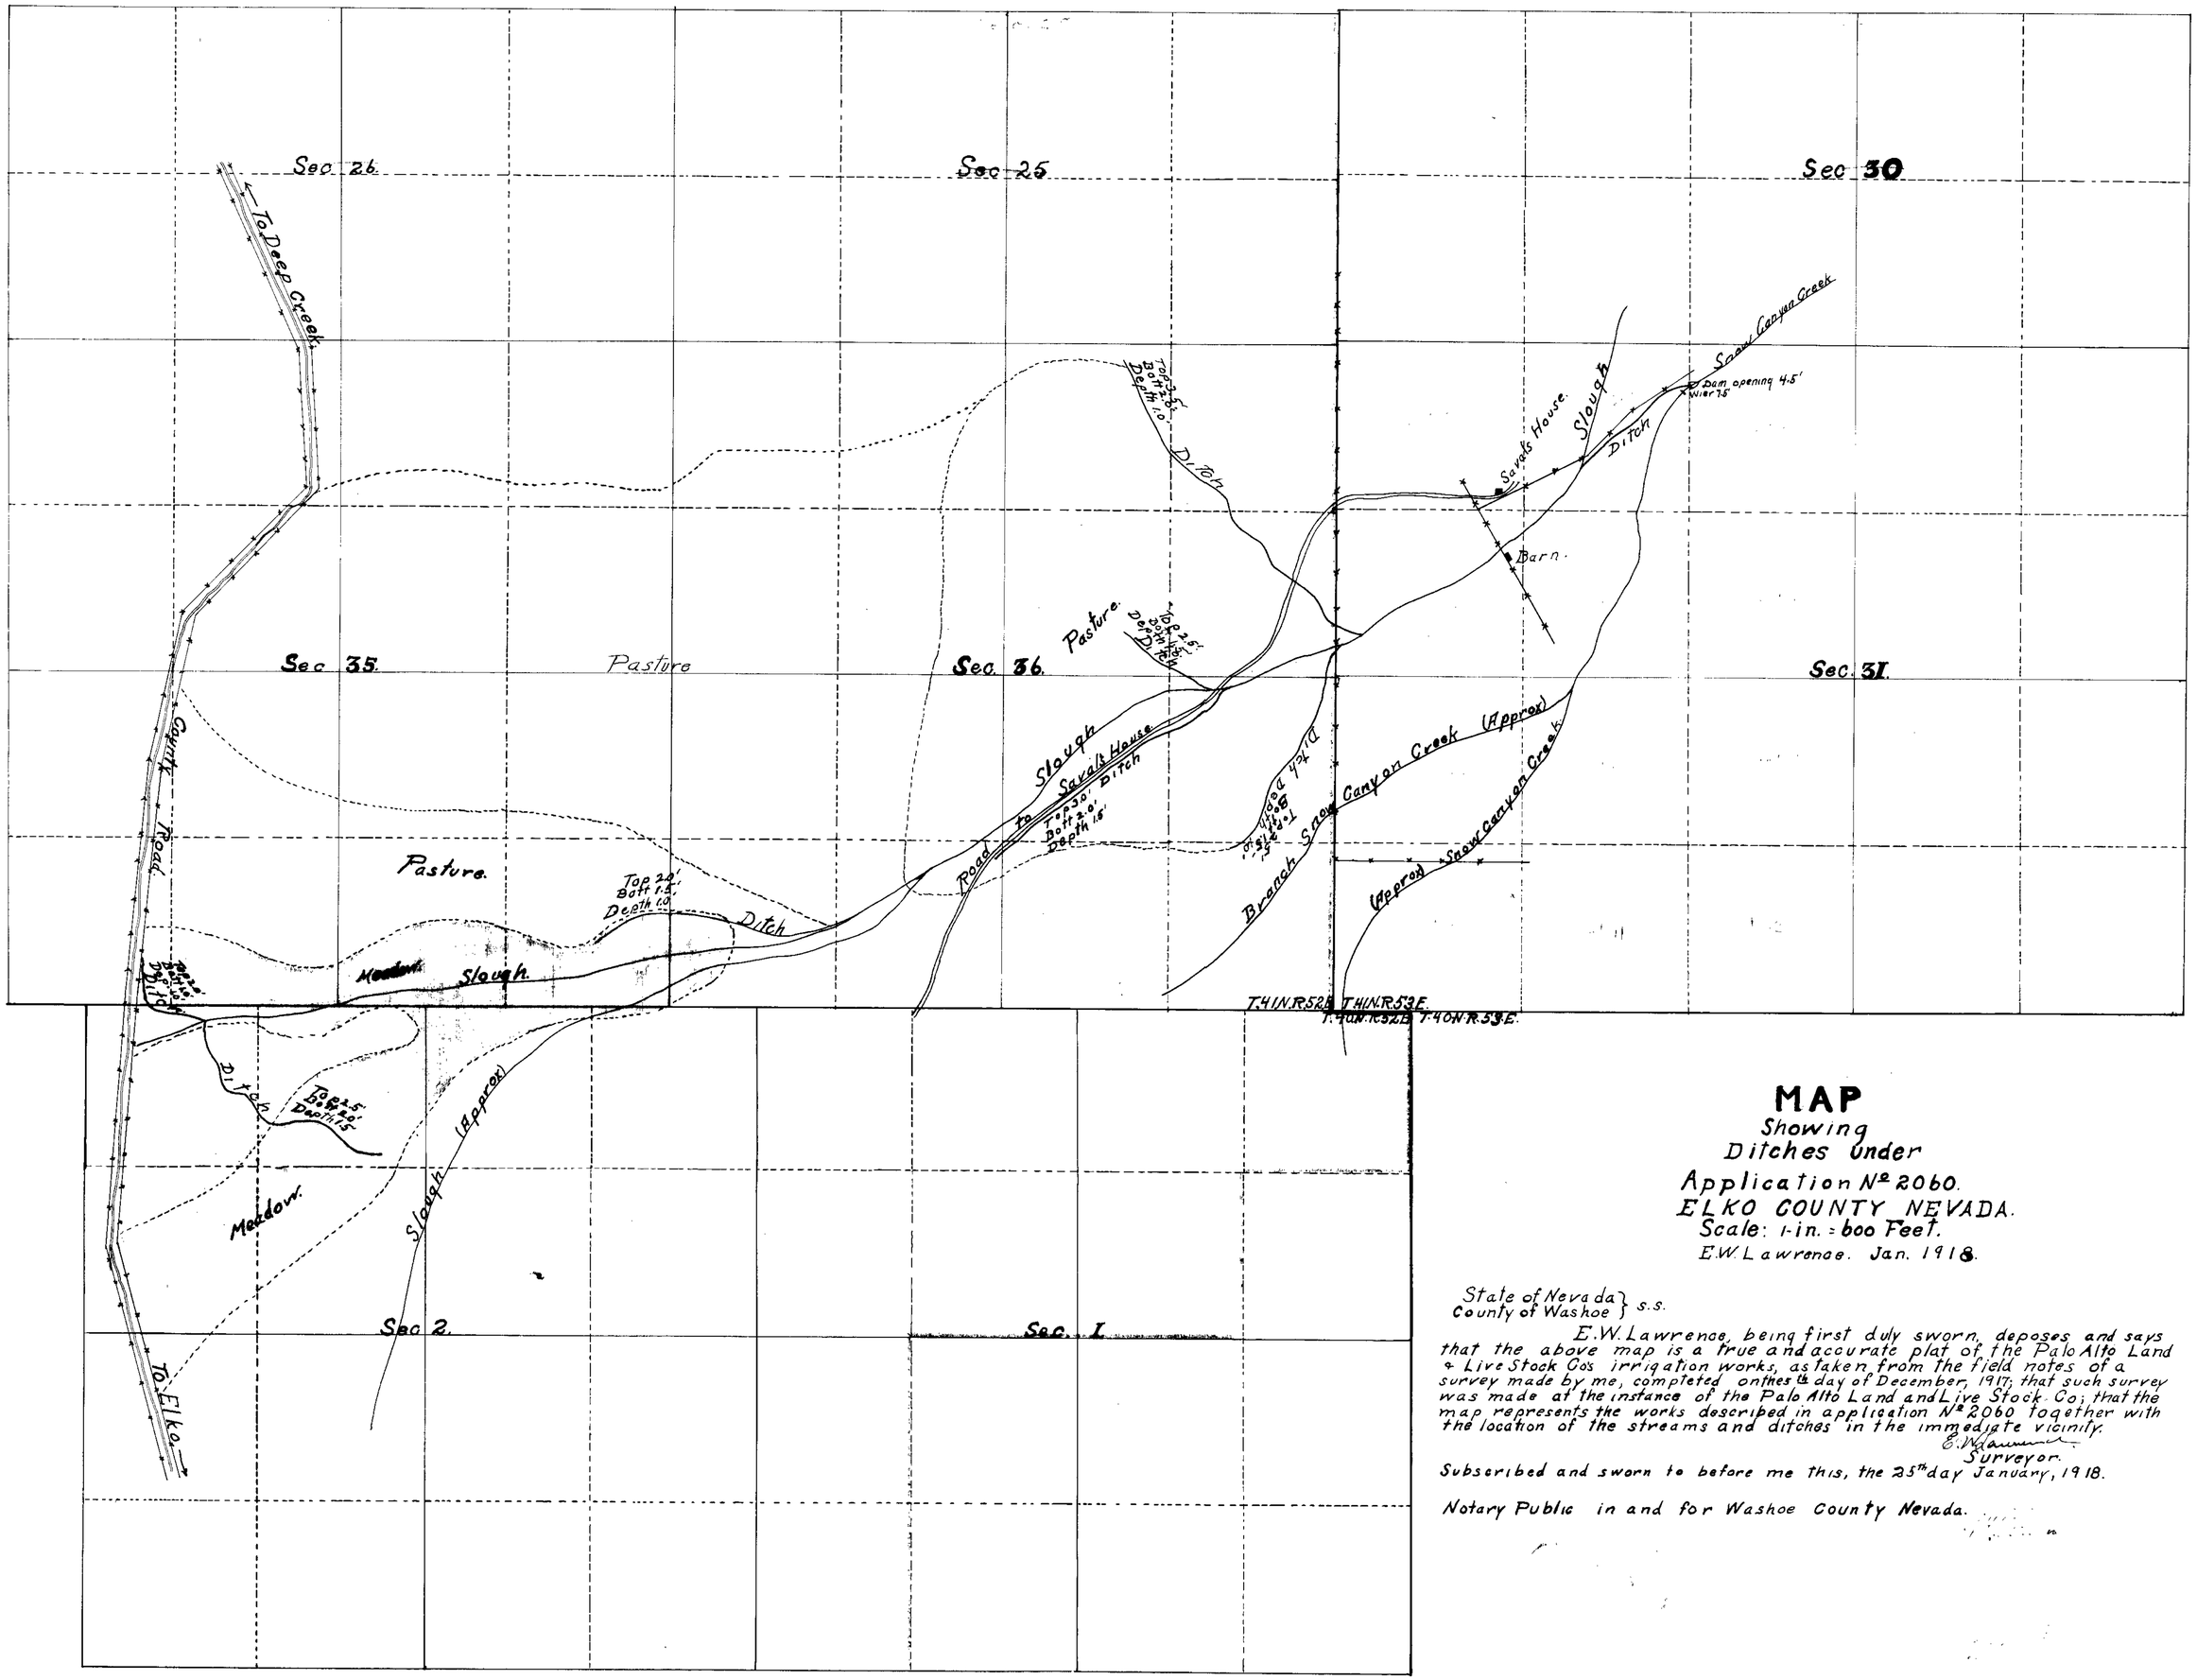

MAP

Showing
Ditches under
Application No 2060.
ELKO COUNTY NEVADA.
Scale: 1-in. = 800 Feet.
E.W. Lawrence. Jan. 1918.

State of Nevada } s.s.
County of Washoe }

E.W. Lawrence, being first duly sworn, deposes and says that the above map is a true and accurate plat of the Palo Alto Land & Live Stock Co's irrigation works, as taken from the field notes of a survey made by me, completed on the 15th day of December, 1917; that such survey was made at the instance of the Palo Alto Land and Live Stock Co; that the map represents the works described in application No 2060 together with the location of the streams and ditches in the immediate vicinity.

E.W. Lawrence
Surveyor.

Subscribed and sworn to before me this, the 25th day January, 1918.

Notary Public in and for Washoe County Nevada.

2060