Section	Subdivision	Tp.	Range	Cultivated Acreage	Description of Culture	Date of first culture
17	N.W.¼ N.W.¼	25 N.	62 E.	25 Acres	Hay	
17	S.W.¼ N.W.¼	"	"	40 "	Alfalfa - Oats & Wheat	
18	S.E.¼ N.E.¼	"	"	40 "	Wheat & Barley - Pasture	

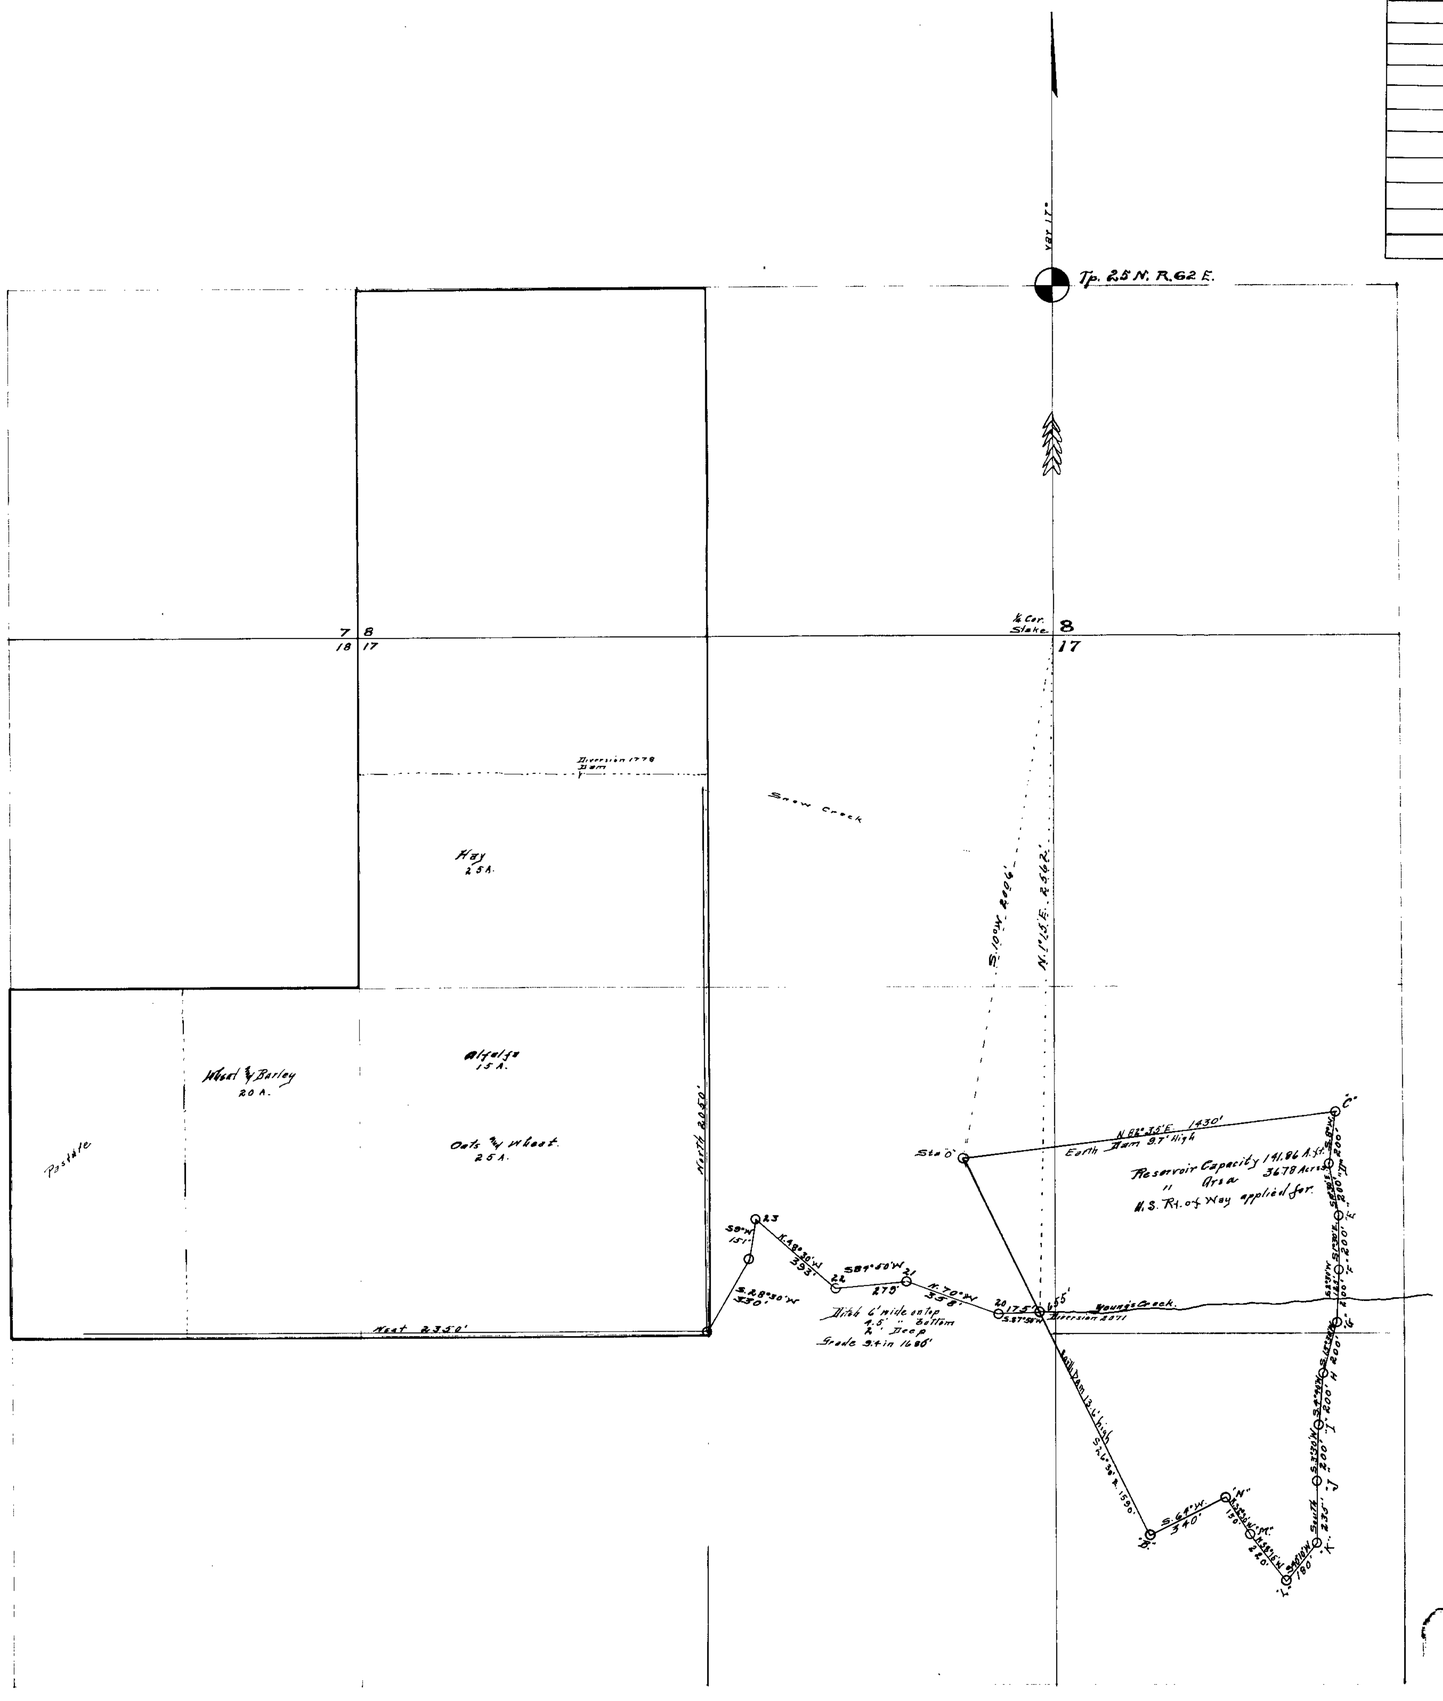

State of Nevada
County of White Pine } S.S.

I, O.E. Mann, being first duly sworn, depose and say; that the above map is a true and accurate plat of the lands irrigated by Ondis Gibson, as taken from the field notes of a survey made by me and under my supervision and direction, completed on the 25th day of October 1916; that the map and survey were made at the instance of Ondis Gibson, owner of said lands, and that it truly represents the irrigated lands of said Ondis Gibson

O.E. Mann
Surveyor

Subscribed and sworn to before me this 23rd day of Nov. A.D. 1916

[signature]
Notary Public

2071 CERTIFICATE No. 1455 ISSUED 3-31-97

YOUNG'S CREEK

PROOF No. 2071

Ondis Gibson

Cherry Creek Nevada

Scale: 1 in = 300'

O.E. Mann. Civil Engineer
Ely Nevada

2071