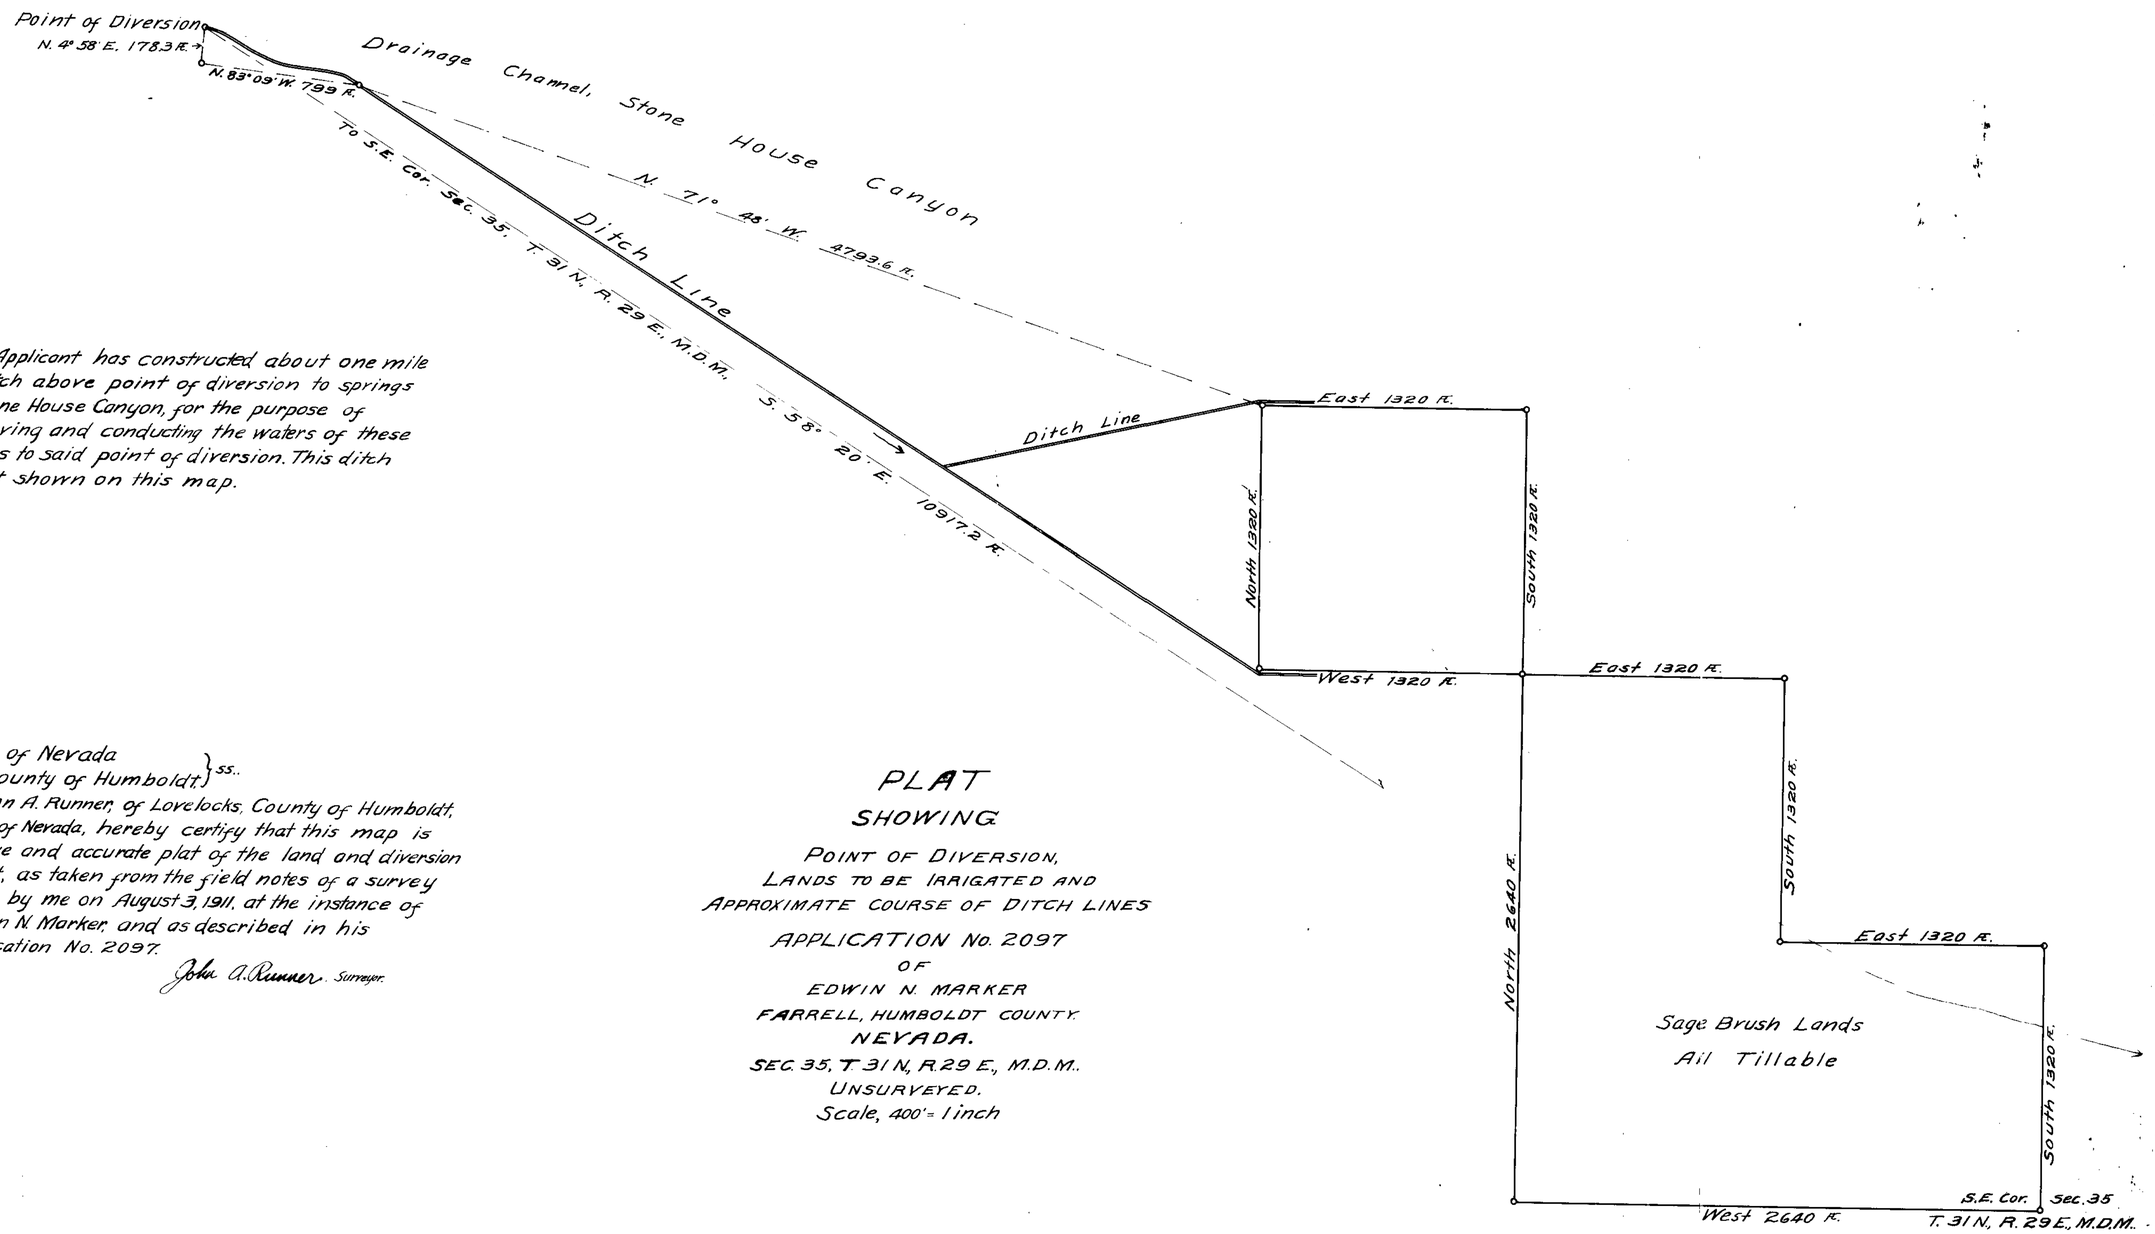

Note, Applicant has constructed about one mile of ditch above point of diversion to springs in Stone House Canyon, for the purpose of conserving and conducting the waters of these springs to said point of diversion. This ditch is not shown on this map.

State of Nevada
County of Humboldt } ss.

I, John A. Runner, of Lovelocks, County of Humboldt, State of Nevada, hereby certify that this map is a true and accurate plat of the land and diversion point, as taken from the field notes of a survey made by me on August 3, 1911, at the instance of Edwin N. Marker, and as described in his Application No. 2097.

John A. Runner. Surveyor.

PLAT

SHOWING

POINT OF DIVERSION,
LANDS TO BE IRRIGATED AND
APPROXIMATE COURSE OF DITCH LINES

APPLICATION No. 2097
OF
EDWIN N. MARKER
FARRELL, HUMBOLDT COUNTY.
NEVADA.

SEC. 35, T. 31 N., R. 29 E., M.D.M..
UNSURVEYED.
Scale, 400' = 1 inch

2097.