SECTION	SUB-DIVISION	TOWNSHIP	RANGE	CULTIVATED ACREAGE	DESC. OF CULTURE	DATE OF FIRST CULTURE
25	SE¼ NE¼	12 South	46 E. M.D.M.	3.7 Ac.	VINYARD	
"	" "	" "	" "	0.6 "	TRUCK	
"	" "	" "	" "	4.7 "	ALFALFA	
"	NE¼ SE¼	" "	" "	7.1 "	TRUCK	
"	" "	" "	" "	22.9 "	GRAIN	
			TOTAL	38.8 "		
30	SW¼ NW¼	" "	47 E. M.D.M.	2.25 "	GRAIN	
"	" "	" "	" "	18.75 "	ALFALFA	
			TOTAL	39.8 "		
25	NW¼ SE¼	" "	46 E. M.D.M.	40.0 "		
			Grand Total	99.6 "		

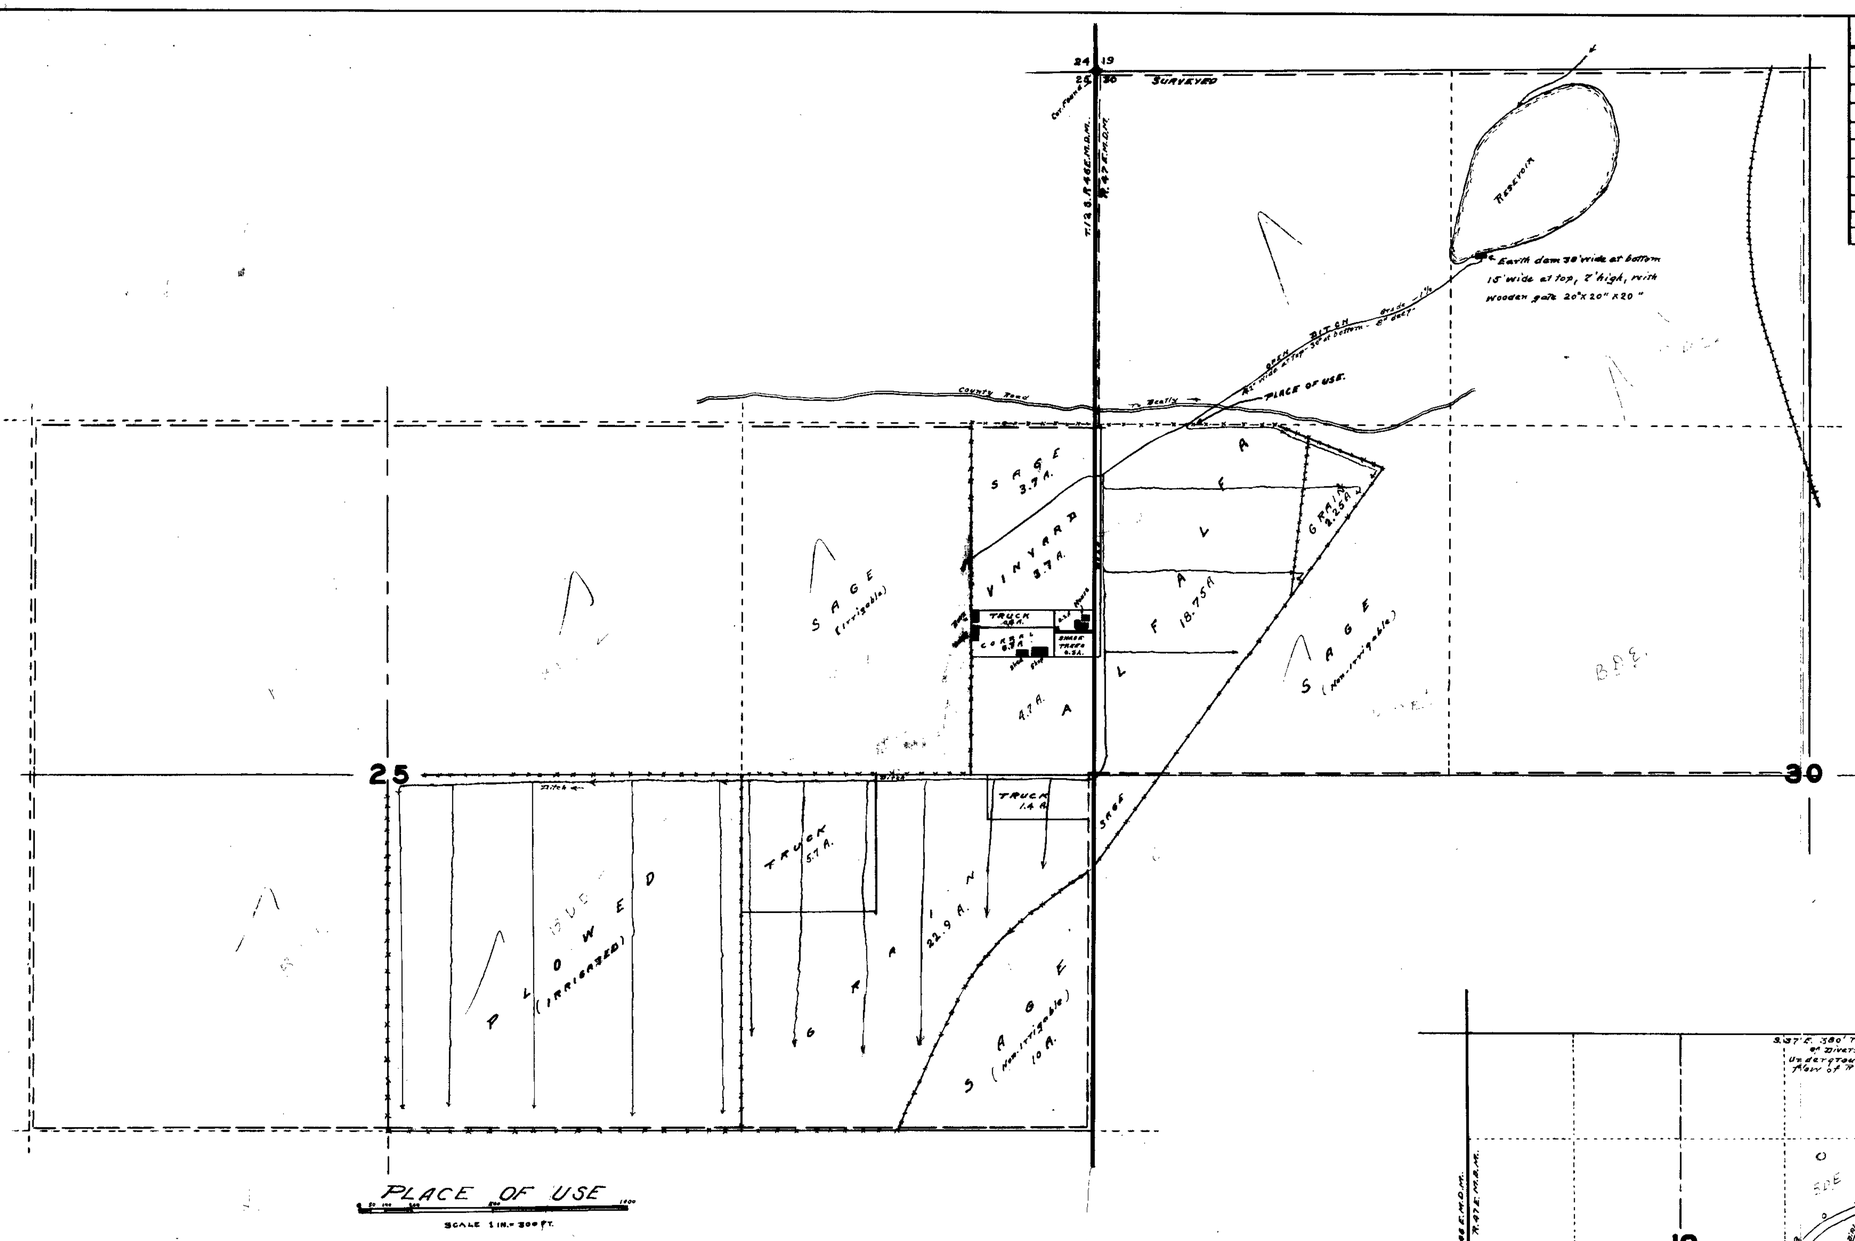

PLACE OF USE

SCALE 1 IN. = 200 FT.

STATE OF NEVADA
COUNTY OF ESMERALDA } SS.

I, Ed. S. Giles, being first duly sworn, depose and say - that this map and profile, consisting of one sheet, has been correctly drawn to the designated scale from field notes of a survey made by me on the 7th day of September, 1931, that it truly and correctly represents the location and extent of the works used to divert water from AMARGOSA RIVER, in NYE COUNTY, by T.I. POST, B.D. EATON, W.H. ALBERT and C.R. BECK for irrigation purposes, under application No. 2158. That the point of diversion, the location, size and grades of the diverting channel location and description of all measuring devices, the location and extent of lands owned or controlled by the applicants, upon which, water applied for under application No. 2158 is used, together with the area and kind of culture in each 40 acre sub-division, and the location and names of all other works or streams which are crossed by or connected with said works are fully and correctly designated thereon.

Ed. S. Giles
STATE WATER RIGHT SURVEYOR

Subscribed and sworn to before me, this 11th day of September. 1931.

Harry Ernest
NOTARY PUBLIC IN AND FOR ESMERALDA COUNTY - NEVADA.

My commission expires January 19th 1934

B.D.E. land sold to B.D. Eaton from Nye County Tax Sale

Land to be irrigated according to Permit is in T13S, R46E

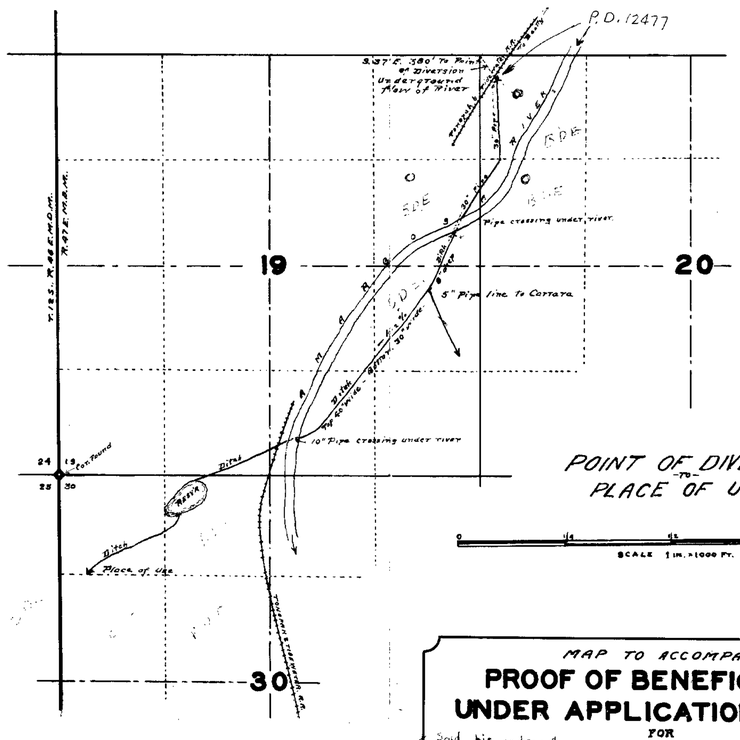

POINT OF DIVERSION
-TO-
PLACE OF USE

SCALE 1 IN. = 1000 FT.

FILED
January 21, 1932
STATE ENGINEER'S OFFICE

MAP TO ACCOMPANY
PROOF OF BENEFICIAL USE
UNDER APPLICATION NO. 2158
FOR
IRRIGATION
BY
T.I. POST - B.D. EATON
H.W. ALBERT & C.R. BECK
FROM
AMARGOSA RIVER

Sold his interest

2158