Section	Subdivision	T N	R E	Cultivated Acreage	Culture	Date of first Culture.
1	N½ of S½	26	50	24.2	Salt Grass.	
2	E½ of SE¼	"	"	35.7	"	
11	N½ of NE¼	"	"	7.5	"	

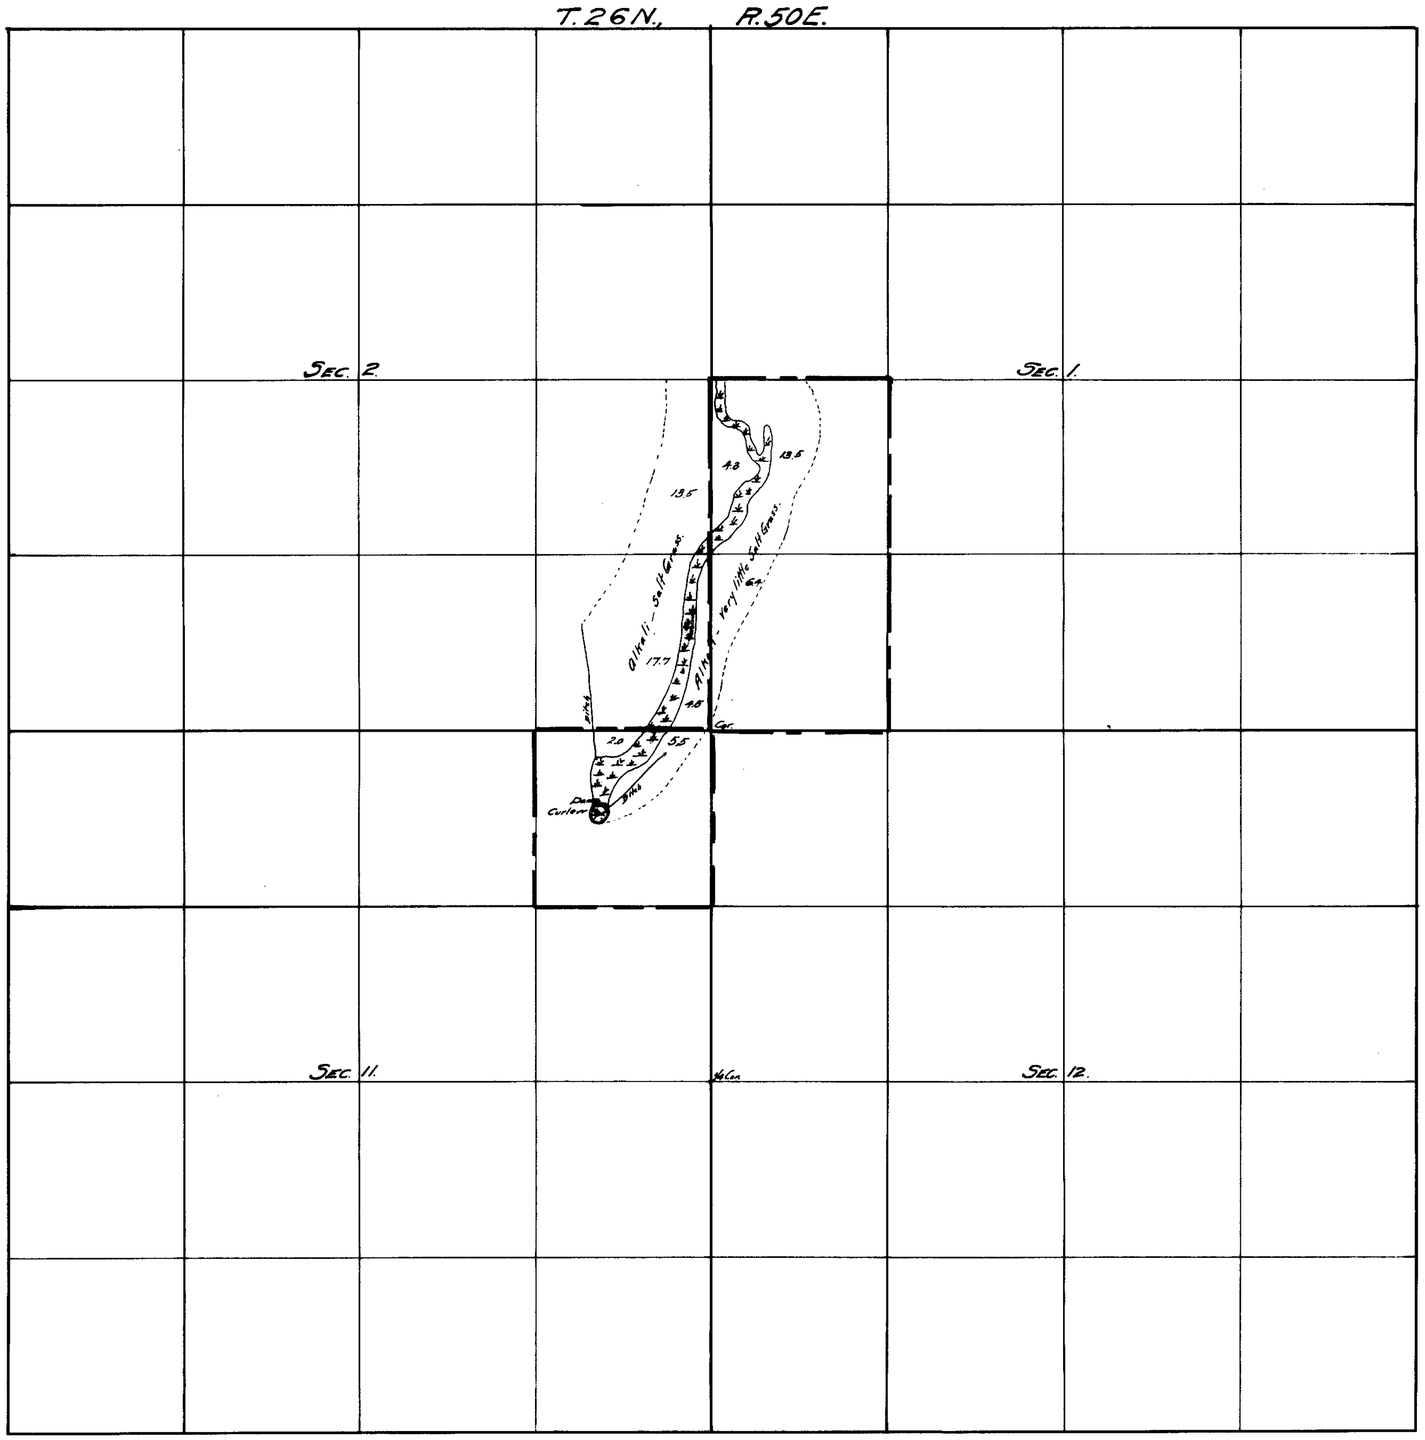

Chas. F. Deffmond

Kate W. Cockrill

24th

of May, 1918

Kate W. Cockrill

Kate W. Cockrill

Chas. F. Deffmond
State Water-right Surveyor.

Certificate No. 1171, Bk. 5 Jan. 27, 1926 for 0.025 c.f.s. for stock

MAP
FOR
PERMIT NO. 2178
KATE W. COCKRILL
ALPHA, EUREKA COUNTY, NEVADA.
SCALE 1 INCH = 600 FEET.

FILED
SEP 14 1925
STATE ENGINEER'S OFFICE

2178