Sec.	Subdivision	Township.	Range	Cultivated acreage	Description of culture	Date of first culture
29	SW of SW.	39.	53.	8.26 A.	Wild meadow	
29	SE. of SW.	"	"	17.52 A.	"	
29	NW of SW.	"	"	2.72 A.	"	
29	SE. of SE.	"	"	7.35 A.	"	
29	SW of SE.	"	"	5.37 A.	"	
32	NE of NW.	"	"	6.60 A.	"	
32	NW of NE.	"	"	24.46 A.	Meadow grass	
32	NE of NE.	"	"	4.13 A.	" "	

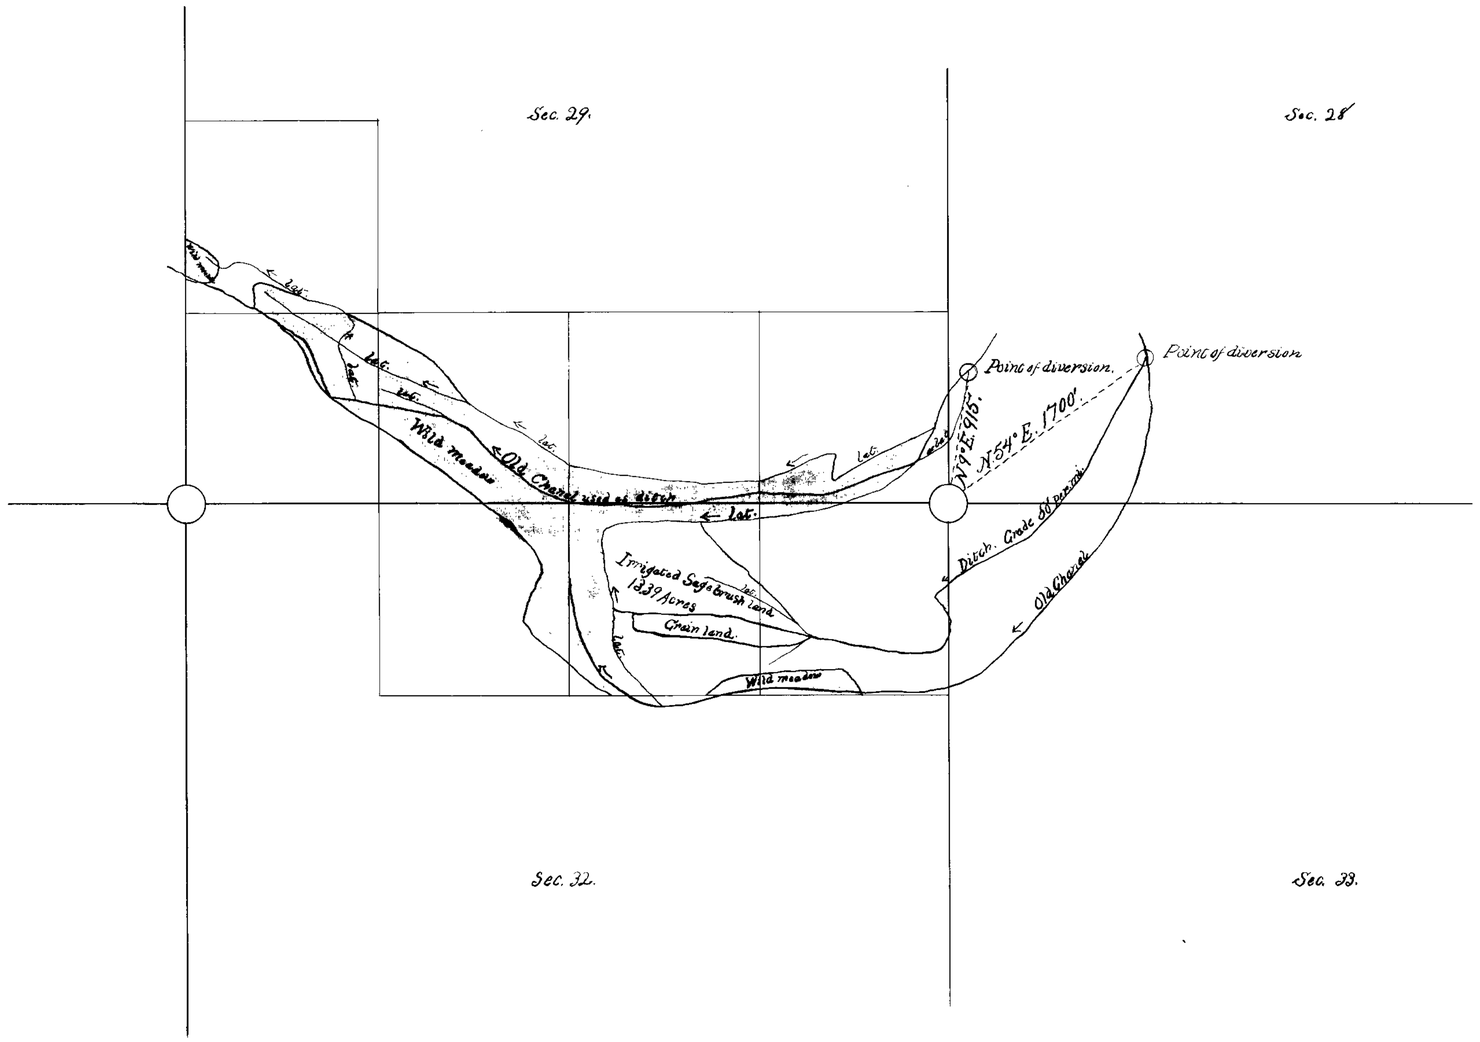

State of Nevada }
County of Elko } SS.

I Chester L Woodward being first duly sworn, depose and say that the above map is a true and accurate plat of the lands irrigated by Jesse E Snider as taken from the field notes of a survey made by me, Completed on the 24th. day of April 1918.
That the map and survey were made at the instance of Jesse E. Snider owner of said lands, and that it truly represents the lands irrigated by said Jesse E Snider.

Chester L. Woodward.
Surveyor

Subscribed and sworn to before me, this 8 day of May 1918
W D Plunkett
Notary Public, in and for Elko County Nevada.

Owner Jesse E. Snider.
Subject. Taylor Creek. Branch of So. Fork of Owyhee River.
Serial No. 2184
Scale 600' to inch.

2184