SECTION	SUB-DIVISION	TOWNSHIP	RANGE	CULTIVATED ACREAGE	DESCRIPTION OF CULTURE	DATE OF FIRST CULTURE

TOWNSHIP 42 NORTH RANGE 62 EAST

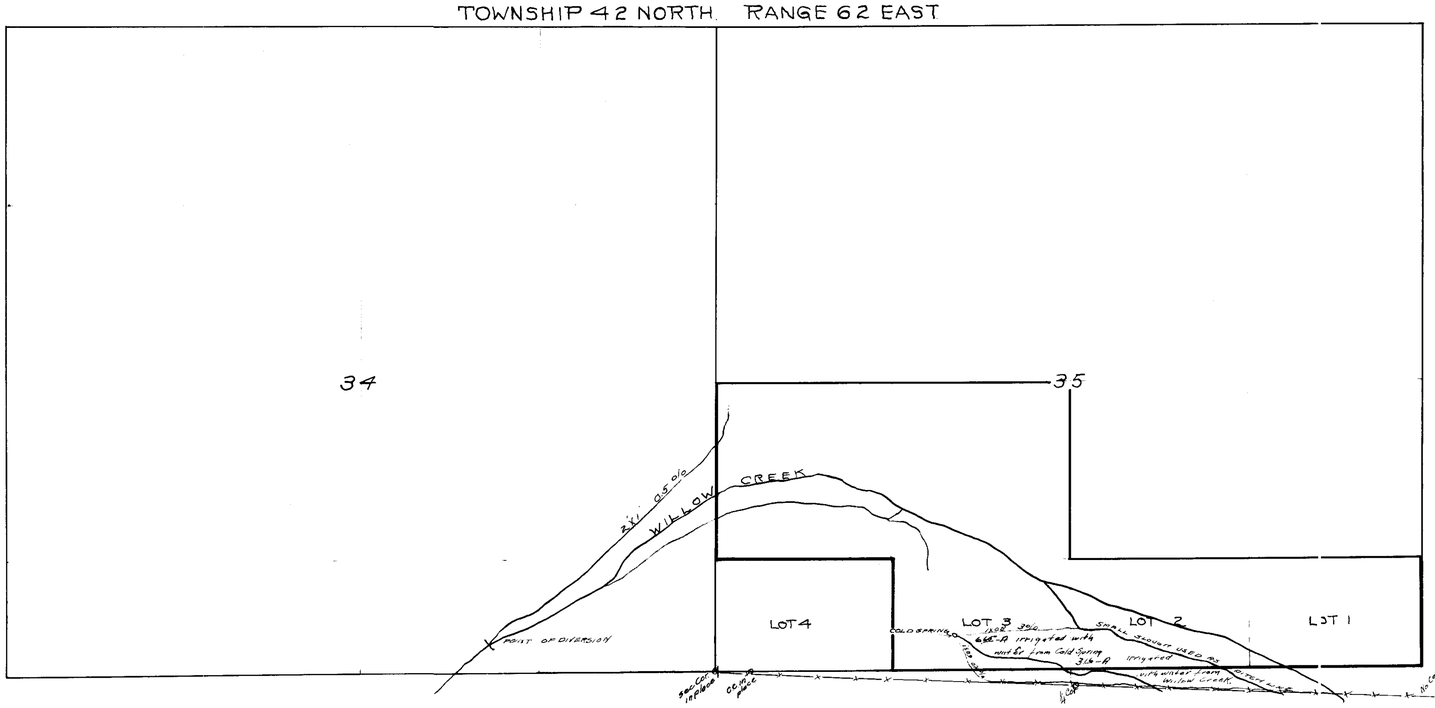

CULTURAL MAP

OF

PERMIT NO. 2188

HELD BY

GERHART S. SCHOER.

THE WATER OF COLD SPRING IS TO BE USED UNDER THIS PERMIT.

SCALE 600 FT. TO AN INCH.

STATE OF NEVADA }
COUNTY OF ELKO } S.S.

F. R. Jacoby, being first duly sworn, deposes and says that the above map is a true and accurate plat of the lands irrigated by Gerhart S. Schoer as taken from the field notes of a survey made by me completed on the 26th day of October, 1915.
That the map and survey were made at the instance of Gerhart S. Schoer owner of said lands and that it truly represents the irrigated land of Gerhart S. Schoer

F. R. Jacoby. Surveyor.

Subscribed and sworn to before me this 28th day of October, 1915.

Notary Public in and for ELKO County, Nevada.

Amended
313 BK. 3 3-30-22
for 0.112 c.f.s.

NOV 9 1915

313 BK 3 12-22-16
for 0.098 c.f.s.

2188