Section	Sub division	Township	Range	Cultivated Acreage	Description of Culture	Date of first Culture
32	SE.¼	12 N	46 E	21·11 Acrs.	Alfalfa	
				10·7 Acrs.	Grain	
				84 Acrs.	Fenced, Cleared Ploughed for cultivation	

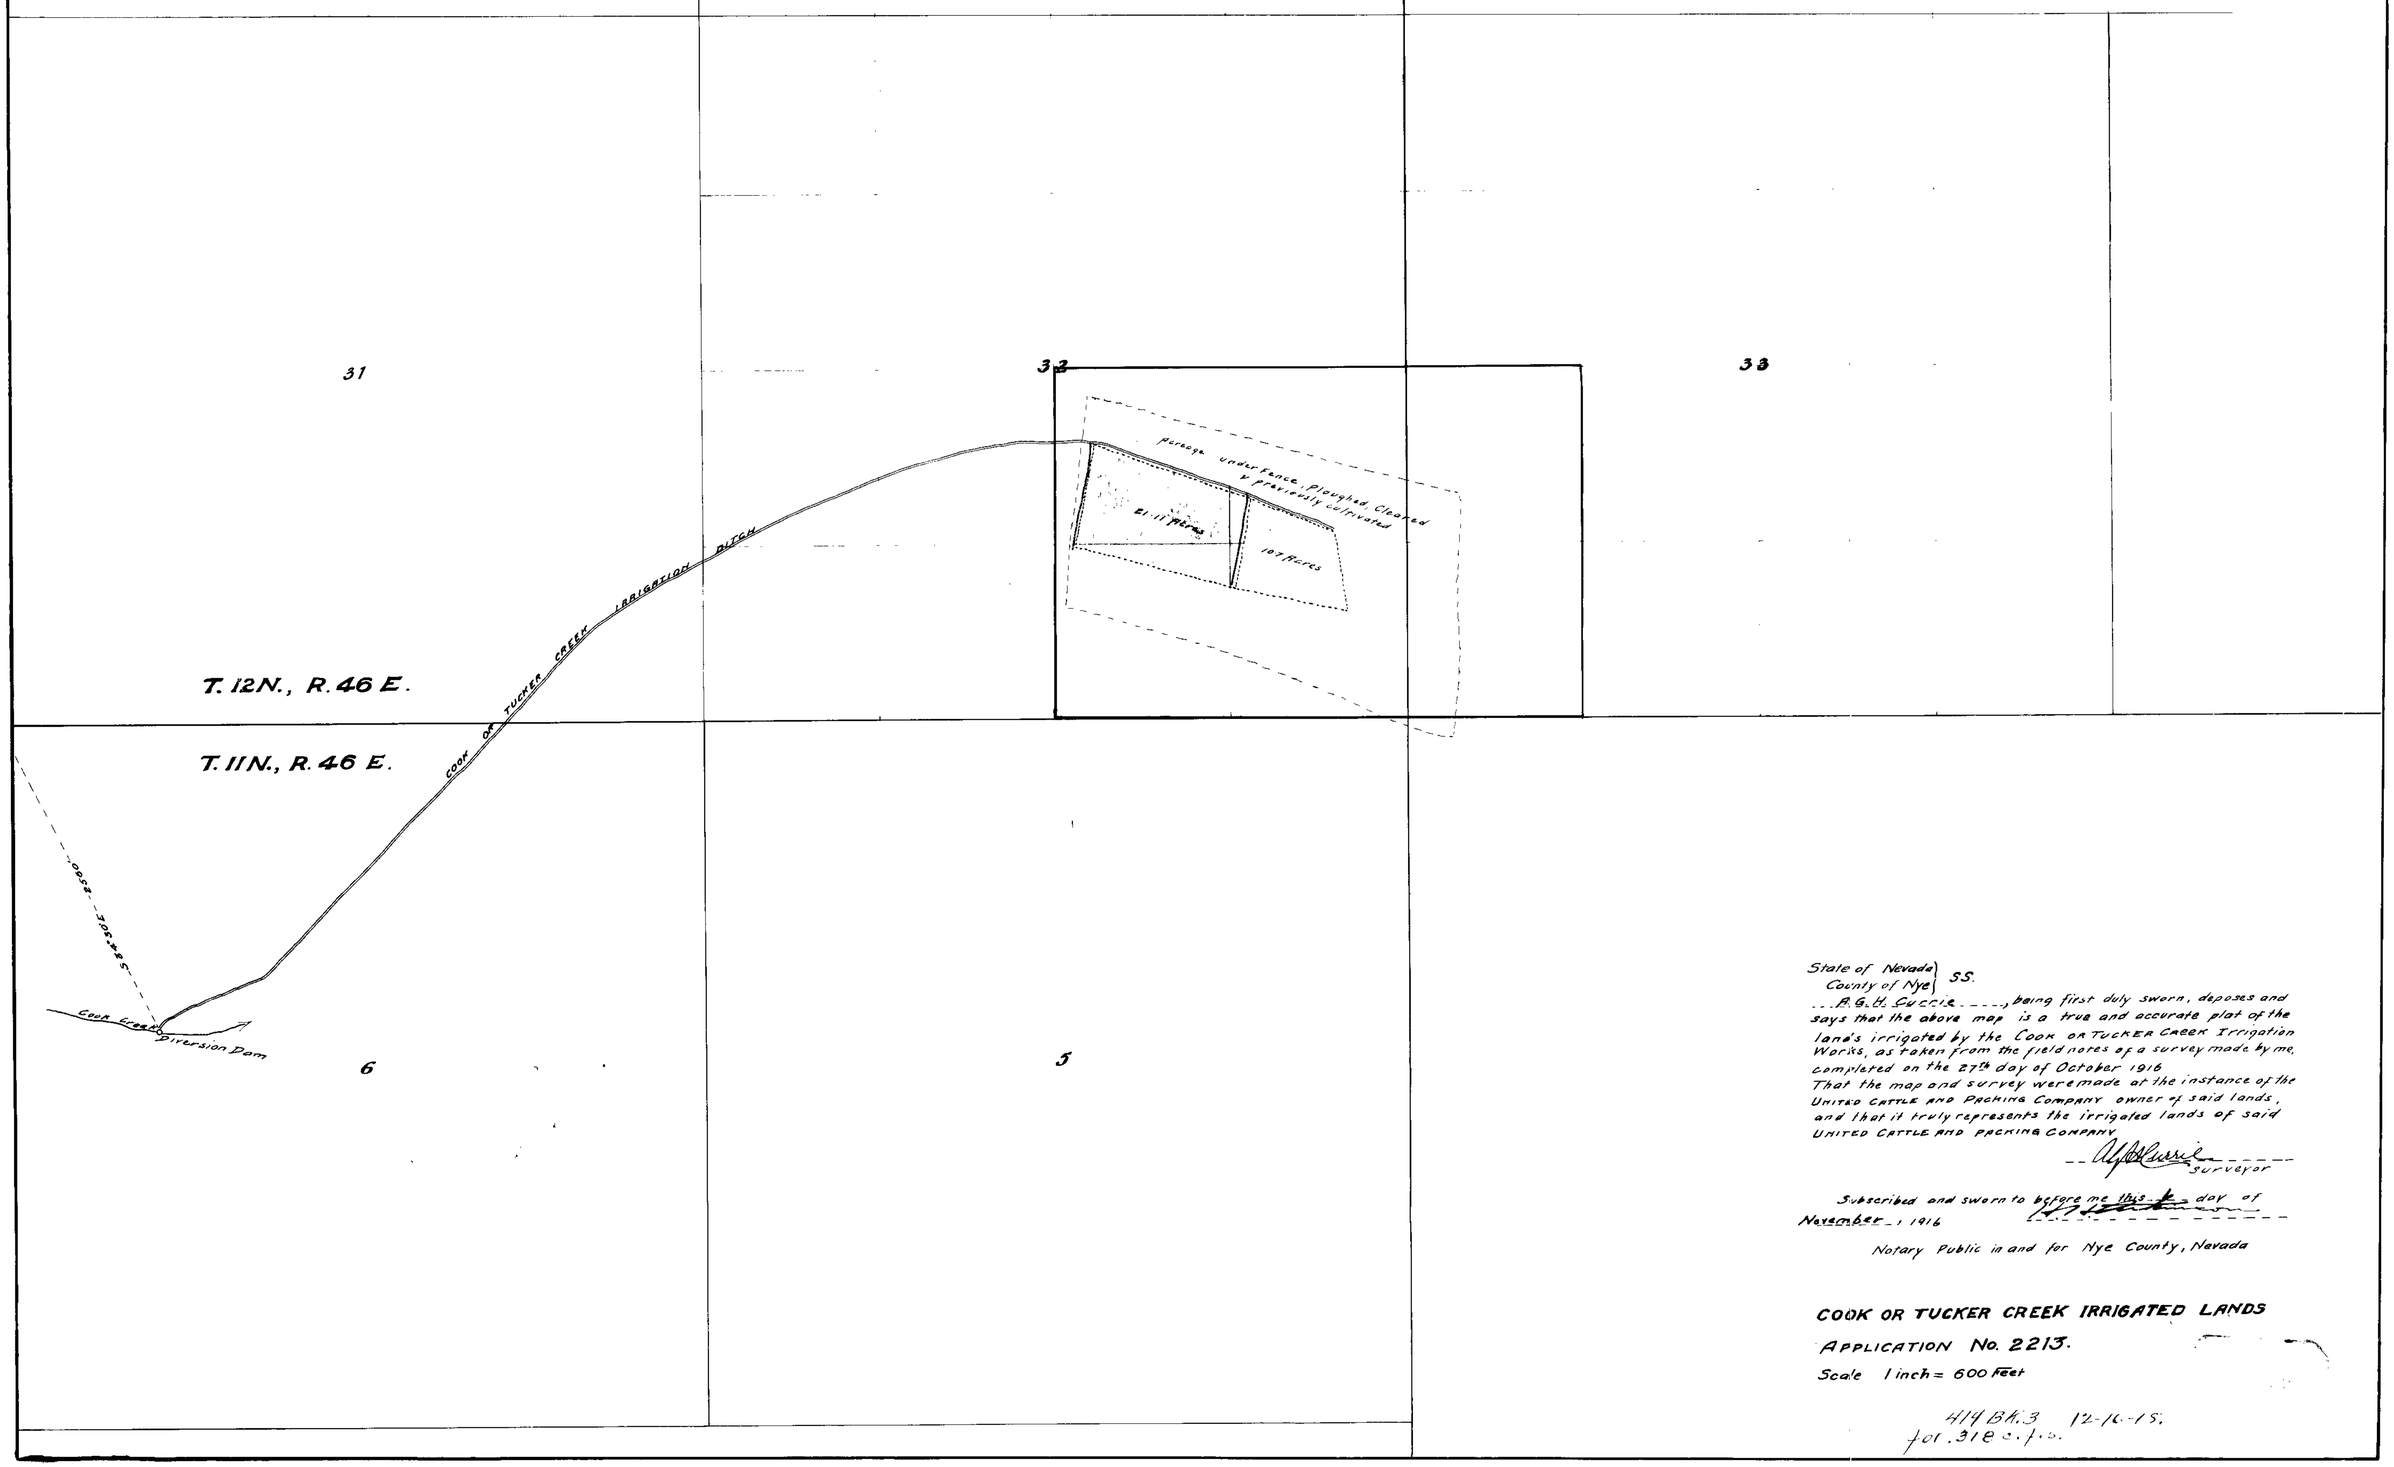

State of Nevada } SS.
County of Nye }

...A. G. H. Currie ....., being first duly sworn, deposes and says that the above map is a true and accurate plat of the land's irrigated by the Cook or Tucker Creek Irrigation Works, as taken from the field notes of a survey made by me, completed on the 27th day of October 1916

That the map and survey were made at the instance of the United Cattle and Packing Company owner of said lands, and that it truly represents the irrigated lands of said United Cattle and Packing Company

A. G. H. Currie
Surveyor

Subscribed and sworn to before me this 4 day of November, 1916

Notary Public in and for Nye County, Nevada

COOK OR TUCKER CREEK IRRIGATED LANDS

APPLICATION No. 2213.

Scale 1 inch = 600 Feet

414 Bk. 3 12-16-15.
for .318 c.f.s.

2213