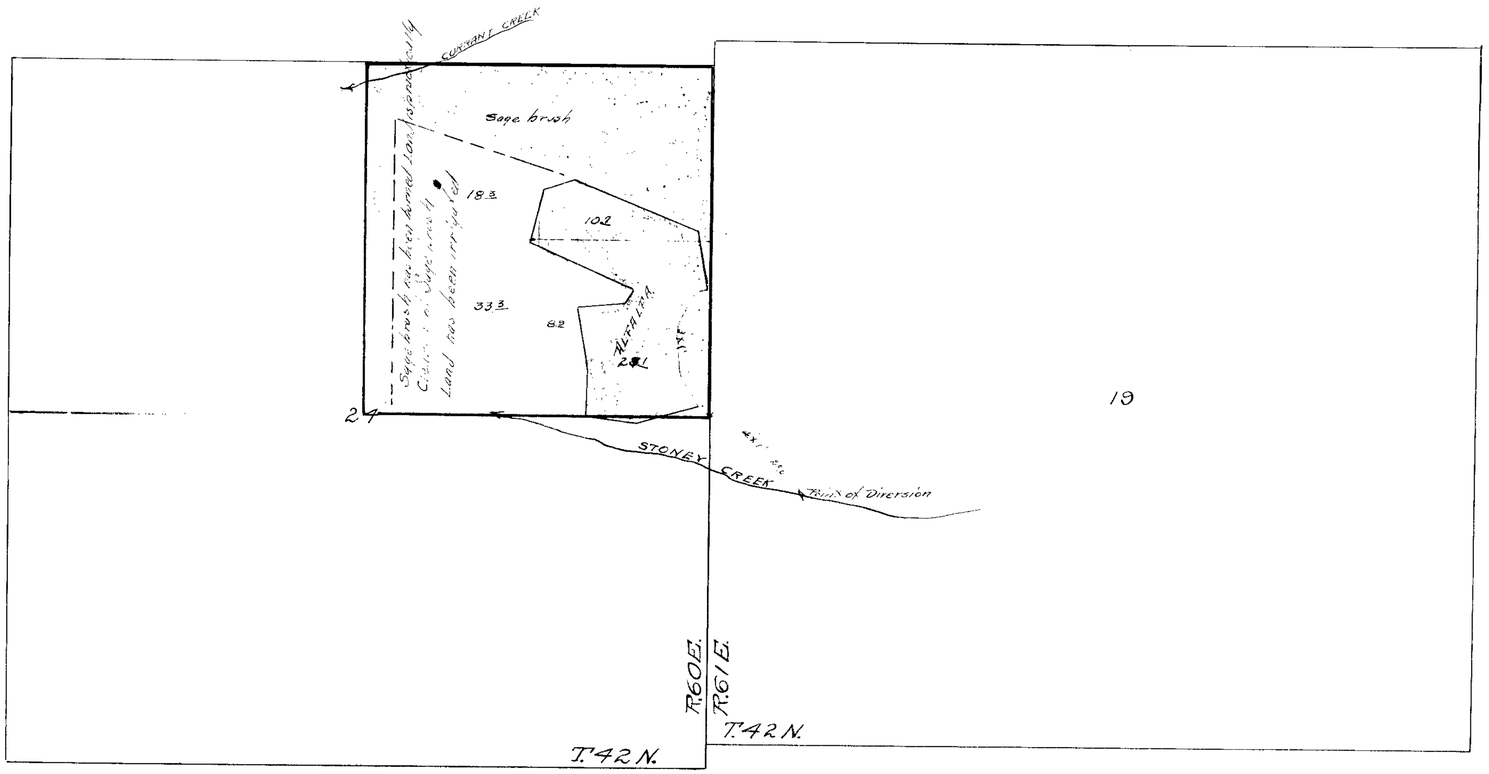

SECTION	SUB-DIVISION	TOWNSHIP	RANGE	CULTIVATED ACREAGE	DESCRIPTION OF CULTURE	DATE OF FIRST CULTURE

MAP
—OF—
PERMIT NO. 2225.
— HELD BY —
HORACE A. AGEE.
ASSIGNEE.

[THE WATERS OF STONEY CREEK ARE TO BE USED UNDER THIS PERMIT]

— SCALE 600 FEET TO AN INCH —

STATE OF NEVADA }
COUNTY OF ELKO } SS

F R Jacoby, being first duly sworn, deposes and says that the above map is a true and accurate plat of the irrigation works as taken from the field notes of a survey made by me completed on the 10th day of November 1916. That such survey was made at the instance of Horace A Agee; that it truly represents the irrigated the irrigable lands of said Horace A Agee

F R Jacoby Surveyor.

Subscribed and sworn to before me this the 13th day of November 1916

L. Vandiver
Notary Public in and for Elko County, Nevada.

298 BK. 3 12-14-16
for 0943 c.f.s.

2225.