Section	Sub-Division	Township	Range	Cultivated Acreage

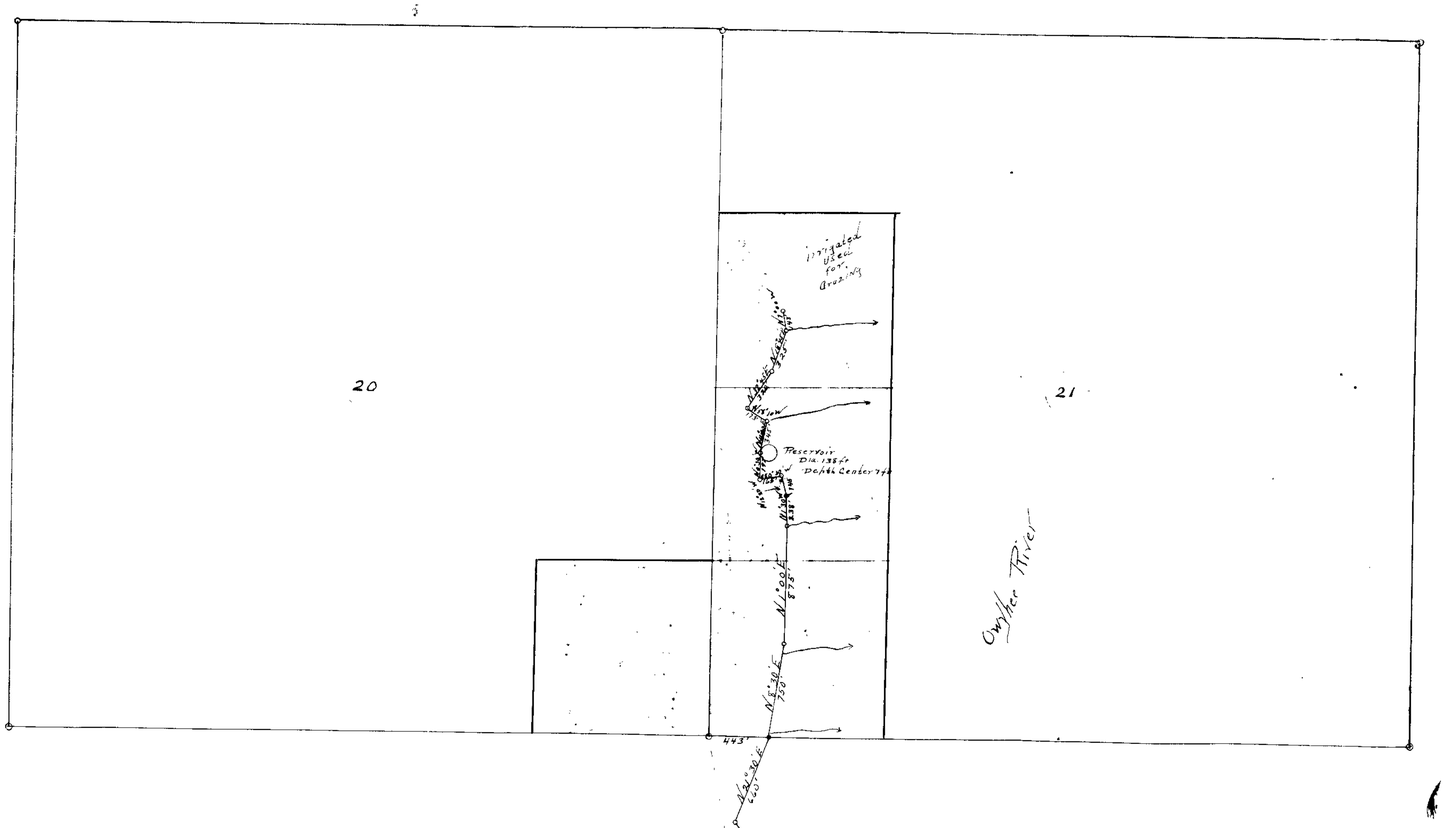

State of Nevada } ss
County of Elko

I John W King, being first duly sworn, depose and say that the above map is a true and accurate plat of the lands irrigated by Dean Young as taken from the field notes of a survey made by me, completed on the 14th day of September, 1917

That the map and survey were made at the instance of Dean Young, owner of said lands, and that it truly represents the irrigated lands of said Dean Young.

John W. King
surveyor

Subscribed and sworn to before me, this 7 day of Nov, 1917

Jacob L. Clark
Notary Public, in and for Elko County Nevada.

FILED NOV 20 1917 STATE ENGINEER'S OFFICE

Dean Young
Owyhee River
Serial No 2248
T. 40 N. Range 52 E M.
Scale = 600 ft. to 1
Tuscarora Neva

135 BK. 3 5-6-19
+01.765 c.f.s.

2248 AMENDED -