Section	Subdivision	Township	Range	Cultivated Acerage	Description of Culture	Date of First Culture

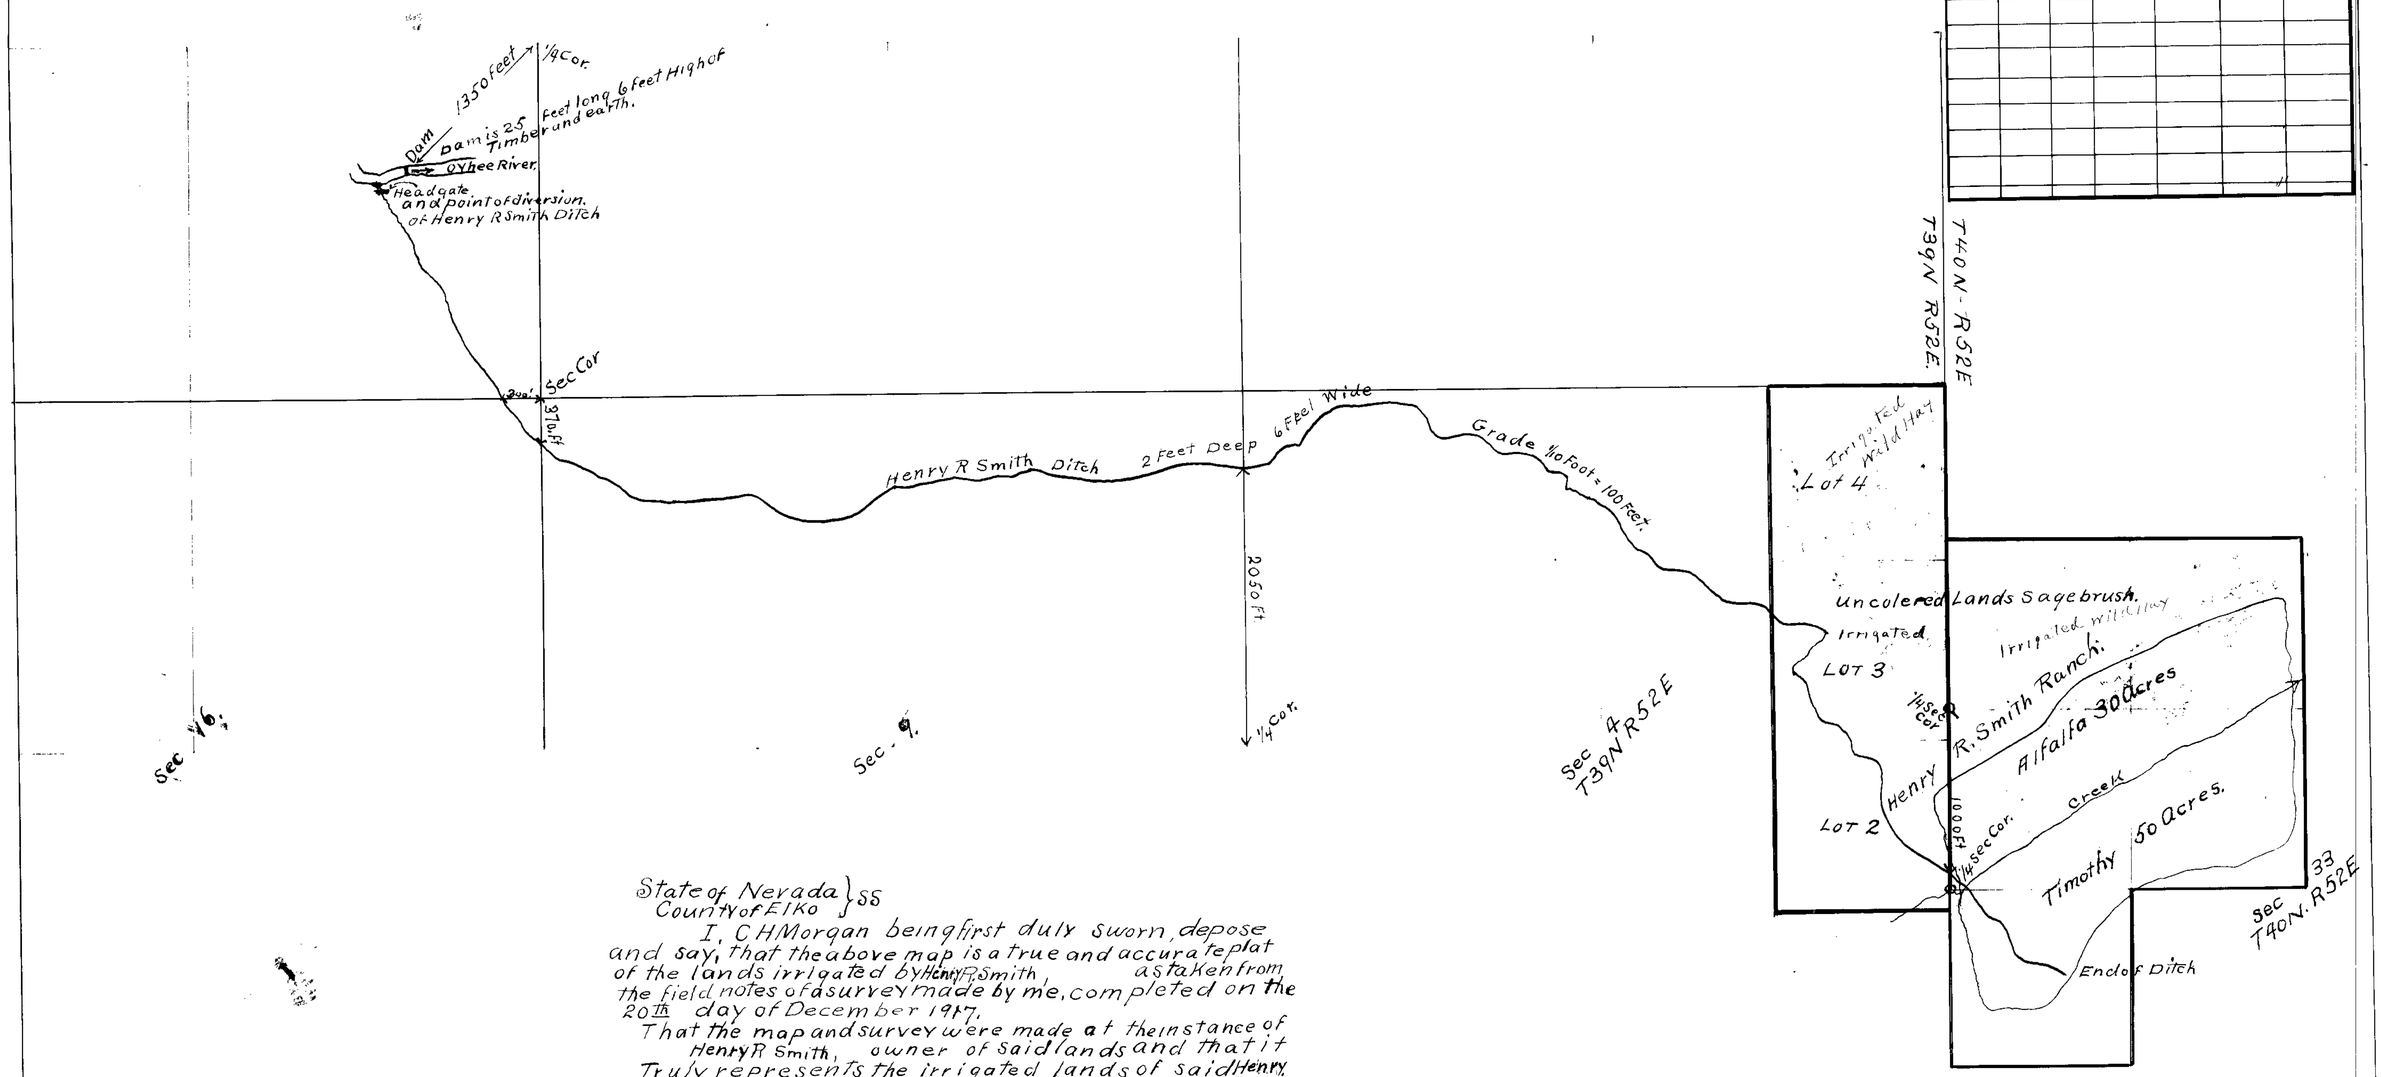

Cultural Map of Irriated Lands of H R Smith Elko Co Nev.
No - 2252. Scale 600 ft-1-Inch

State of Nevada } ss
County of Elko }

I, C H Morgan being first duly sworn, depose and say, that the above map is a true and accurate plat of the lands irrigated by Henry R. Smith, as taken from the field notes of a survey made by me, completed on the 20th day of December 1917.

That the map and survey were made at the instance of Henry R Smith, owner of said lands and that it Truly represents the irrigated lands of said Henry R Smith

C.H. Morgan
Surveyor.

Seal

Subscribed and Sworn To before me this 21st day of December 1917
Jacob L. Clark
Notary Public in and for Elko County, Nevada.

2252