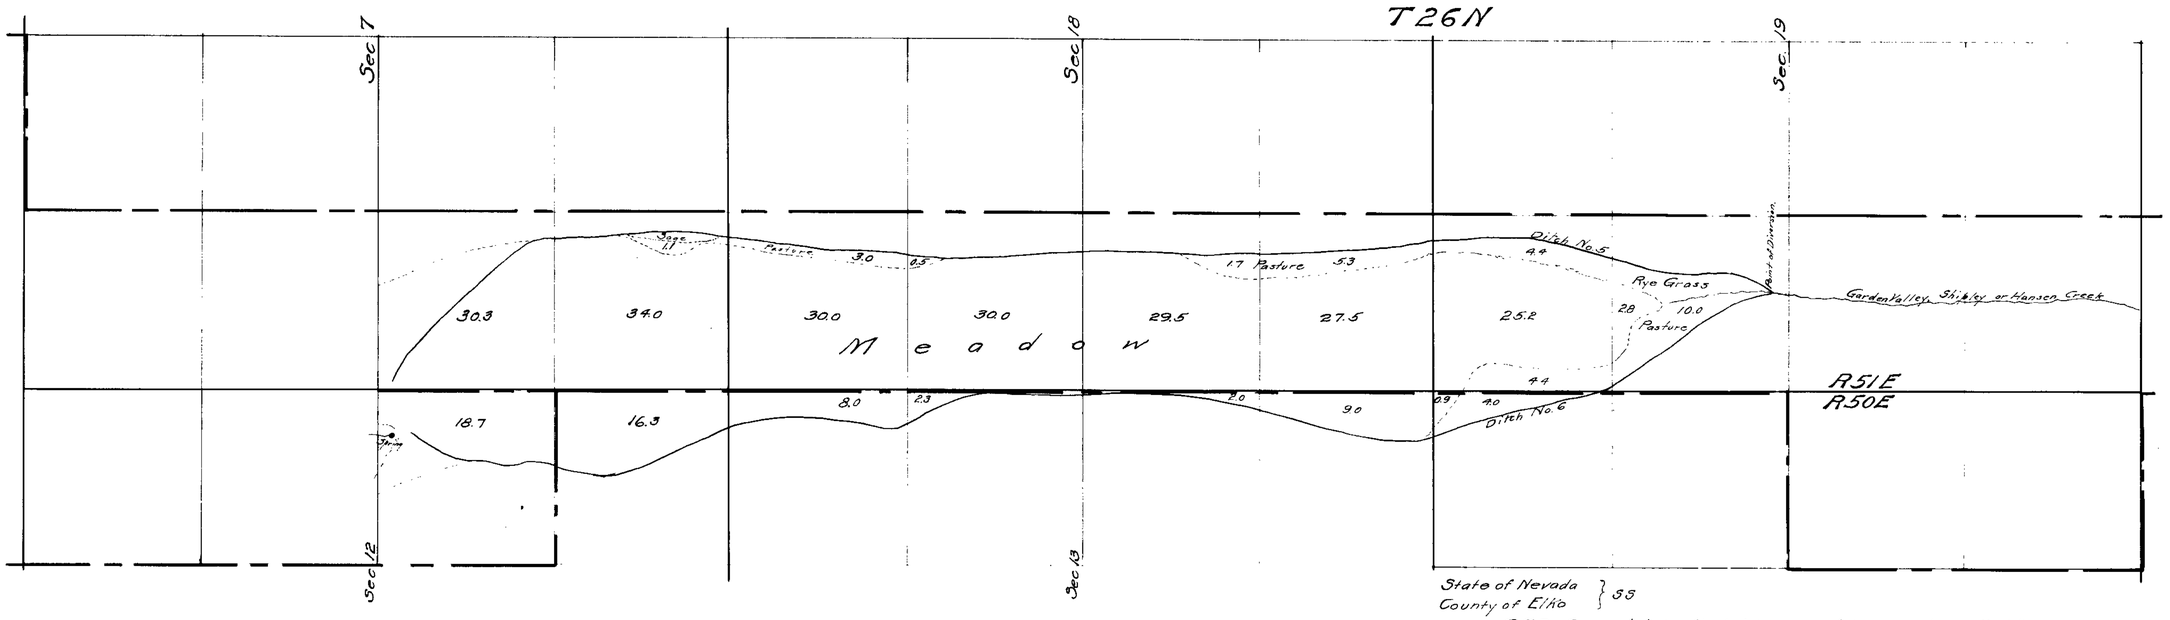

Note: The lands shown were irrigated under usufruct right Application No 2274 was to cover the construction of works for more even distribution of the water over the land. In addition to the two ditches shown hereon, about two miles of ditch were constructed in T26N, R50E, for use in place of the channel of Hansen Creek which had previously conducted water to the ranch.

State of Nevada } SS
County of Elko

C F De Armond, being first duly sworn, deposes and says that the above map is a true and accurate plat of the lands as irrigated under Permit No 2274 by F J Winzell and Katherine Winzell Cockrill, as taken from the field notes of a survey made by me completed on the 27th day of May, 1918.

That the map and survey were made at the instance of F J Winzell and Katherine Winzell Cockrill, owners of said lands, and that it truly represents the lands as irrigated under Permit No. 2274

C F De Armond
Surveyor.

Subscribed and sworn to before me this 31st day of May 1918.

Vaughn Henderson
Notary Public, in and for Elko County, Nevada.
My Commission expires Sep. 4. 1919

CULTURAL MAP
PERMIT No 2274
LANDS OF
F J WINZELL AND KATHERINE WINZELL COCKRILL
ALPHA, VIA PALISADE, NEVADA
SOURCE: SHIPLEY, HANSEN, GARDEN VALLEY CREEKS
Scale 1 inch = 600 feet.

JUN 5 1918

2274