Section	Sub division	Township	Range	Cultivated acreage	Description of culture	Date of first culture
15	SE¼ NW¼	13 N	21 E	9.45	Alfalfa	
15	SW¼ NW¼	13 N	21 E	6.35	Alfalfa	
			Total	15.80		

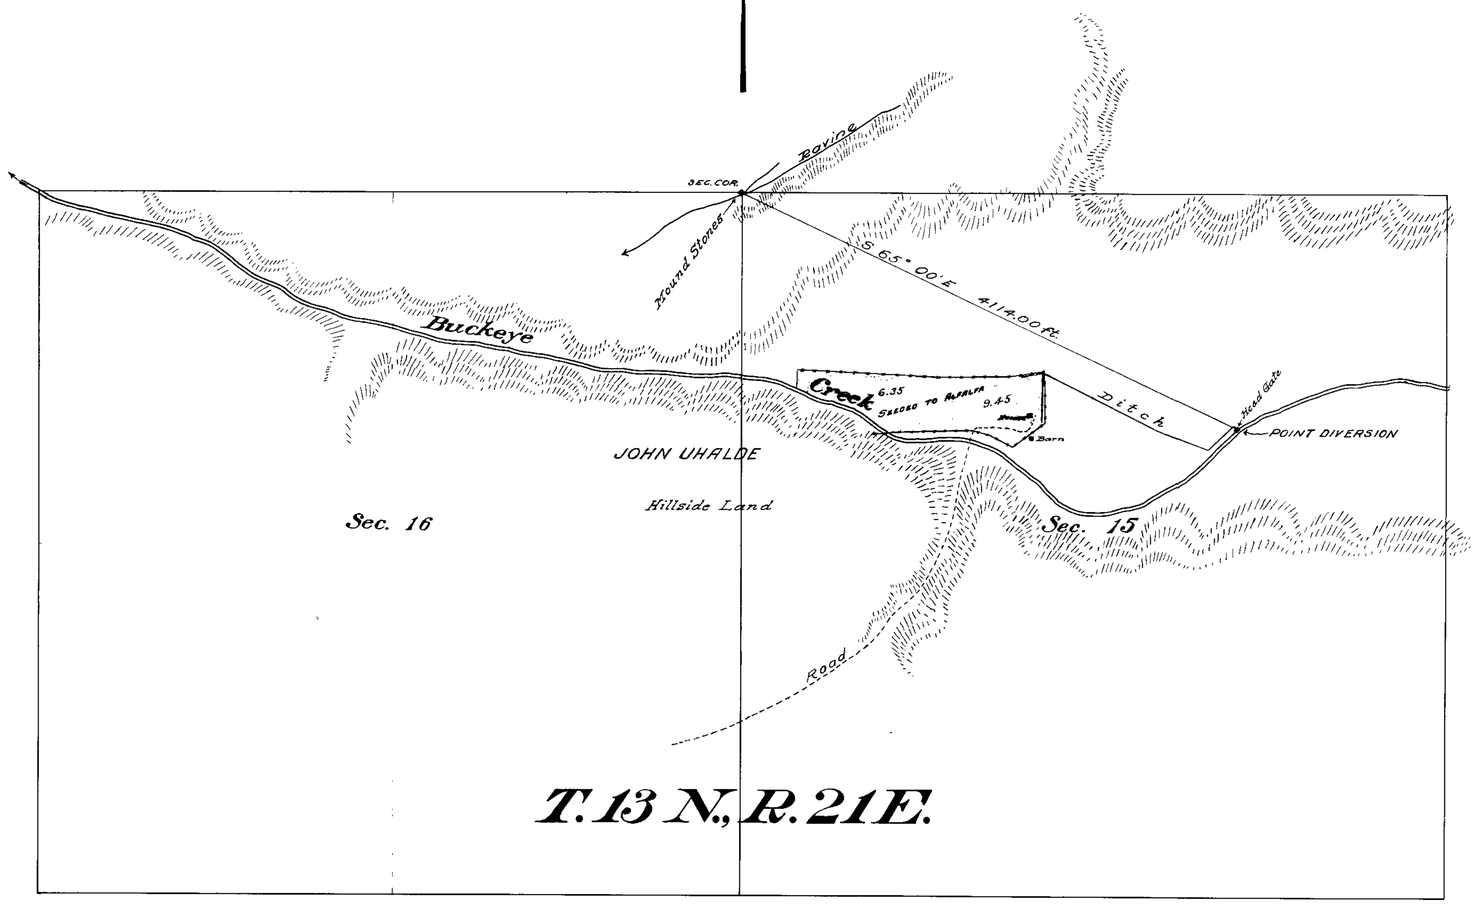

CULTURAL MAP
OF
PPOPERTY
OF
JOHN UHALDE
IRRIGATED FROM
BUCKEYE CREEK UNDER PERMIT NO. 2277.

Scale 600 Feet = 1 in.

STATE OF NEVADA
COUNTY OF ORMSBY } s.s.

I, H. M. Payne, being first duly sworn, depose and say that the map herewith is a true and accurate plat of the irrigated lands of John Uhalde as traced from a map filed in the State Engineer's Office on Dec 22, 1913, and additional data furnished by the applicant.

H. M. Payne
Draughtsman.

Subscribed and sworn to before me this 27th day of December, 1917

Mabel Ho. Allsworth
Notary public in and for Ormsby County
Commission expires January 18, 1921.

28 1917

902 Bk. 3 12-16-18
for .158 c.f.s

2277