Section	Sub-Division	Township	Range	Cultivated Acreage	Discription of Culture	Date of First Culture
	Used in Production of Natural Ice No Irrigation or Cultivation					

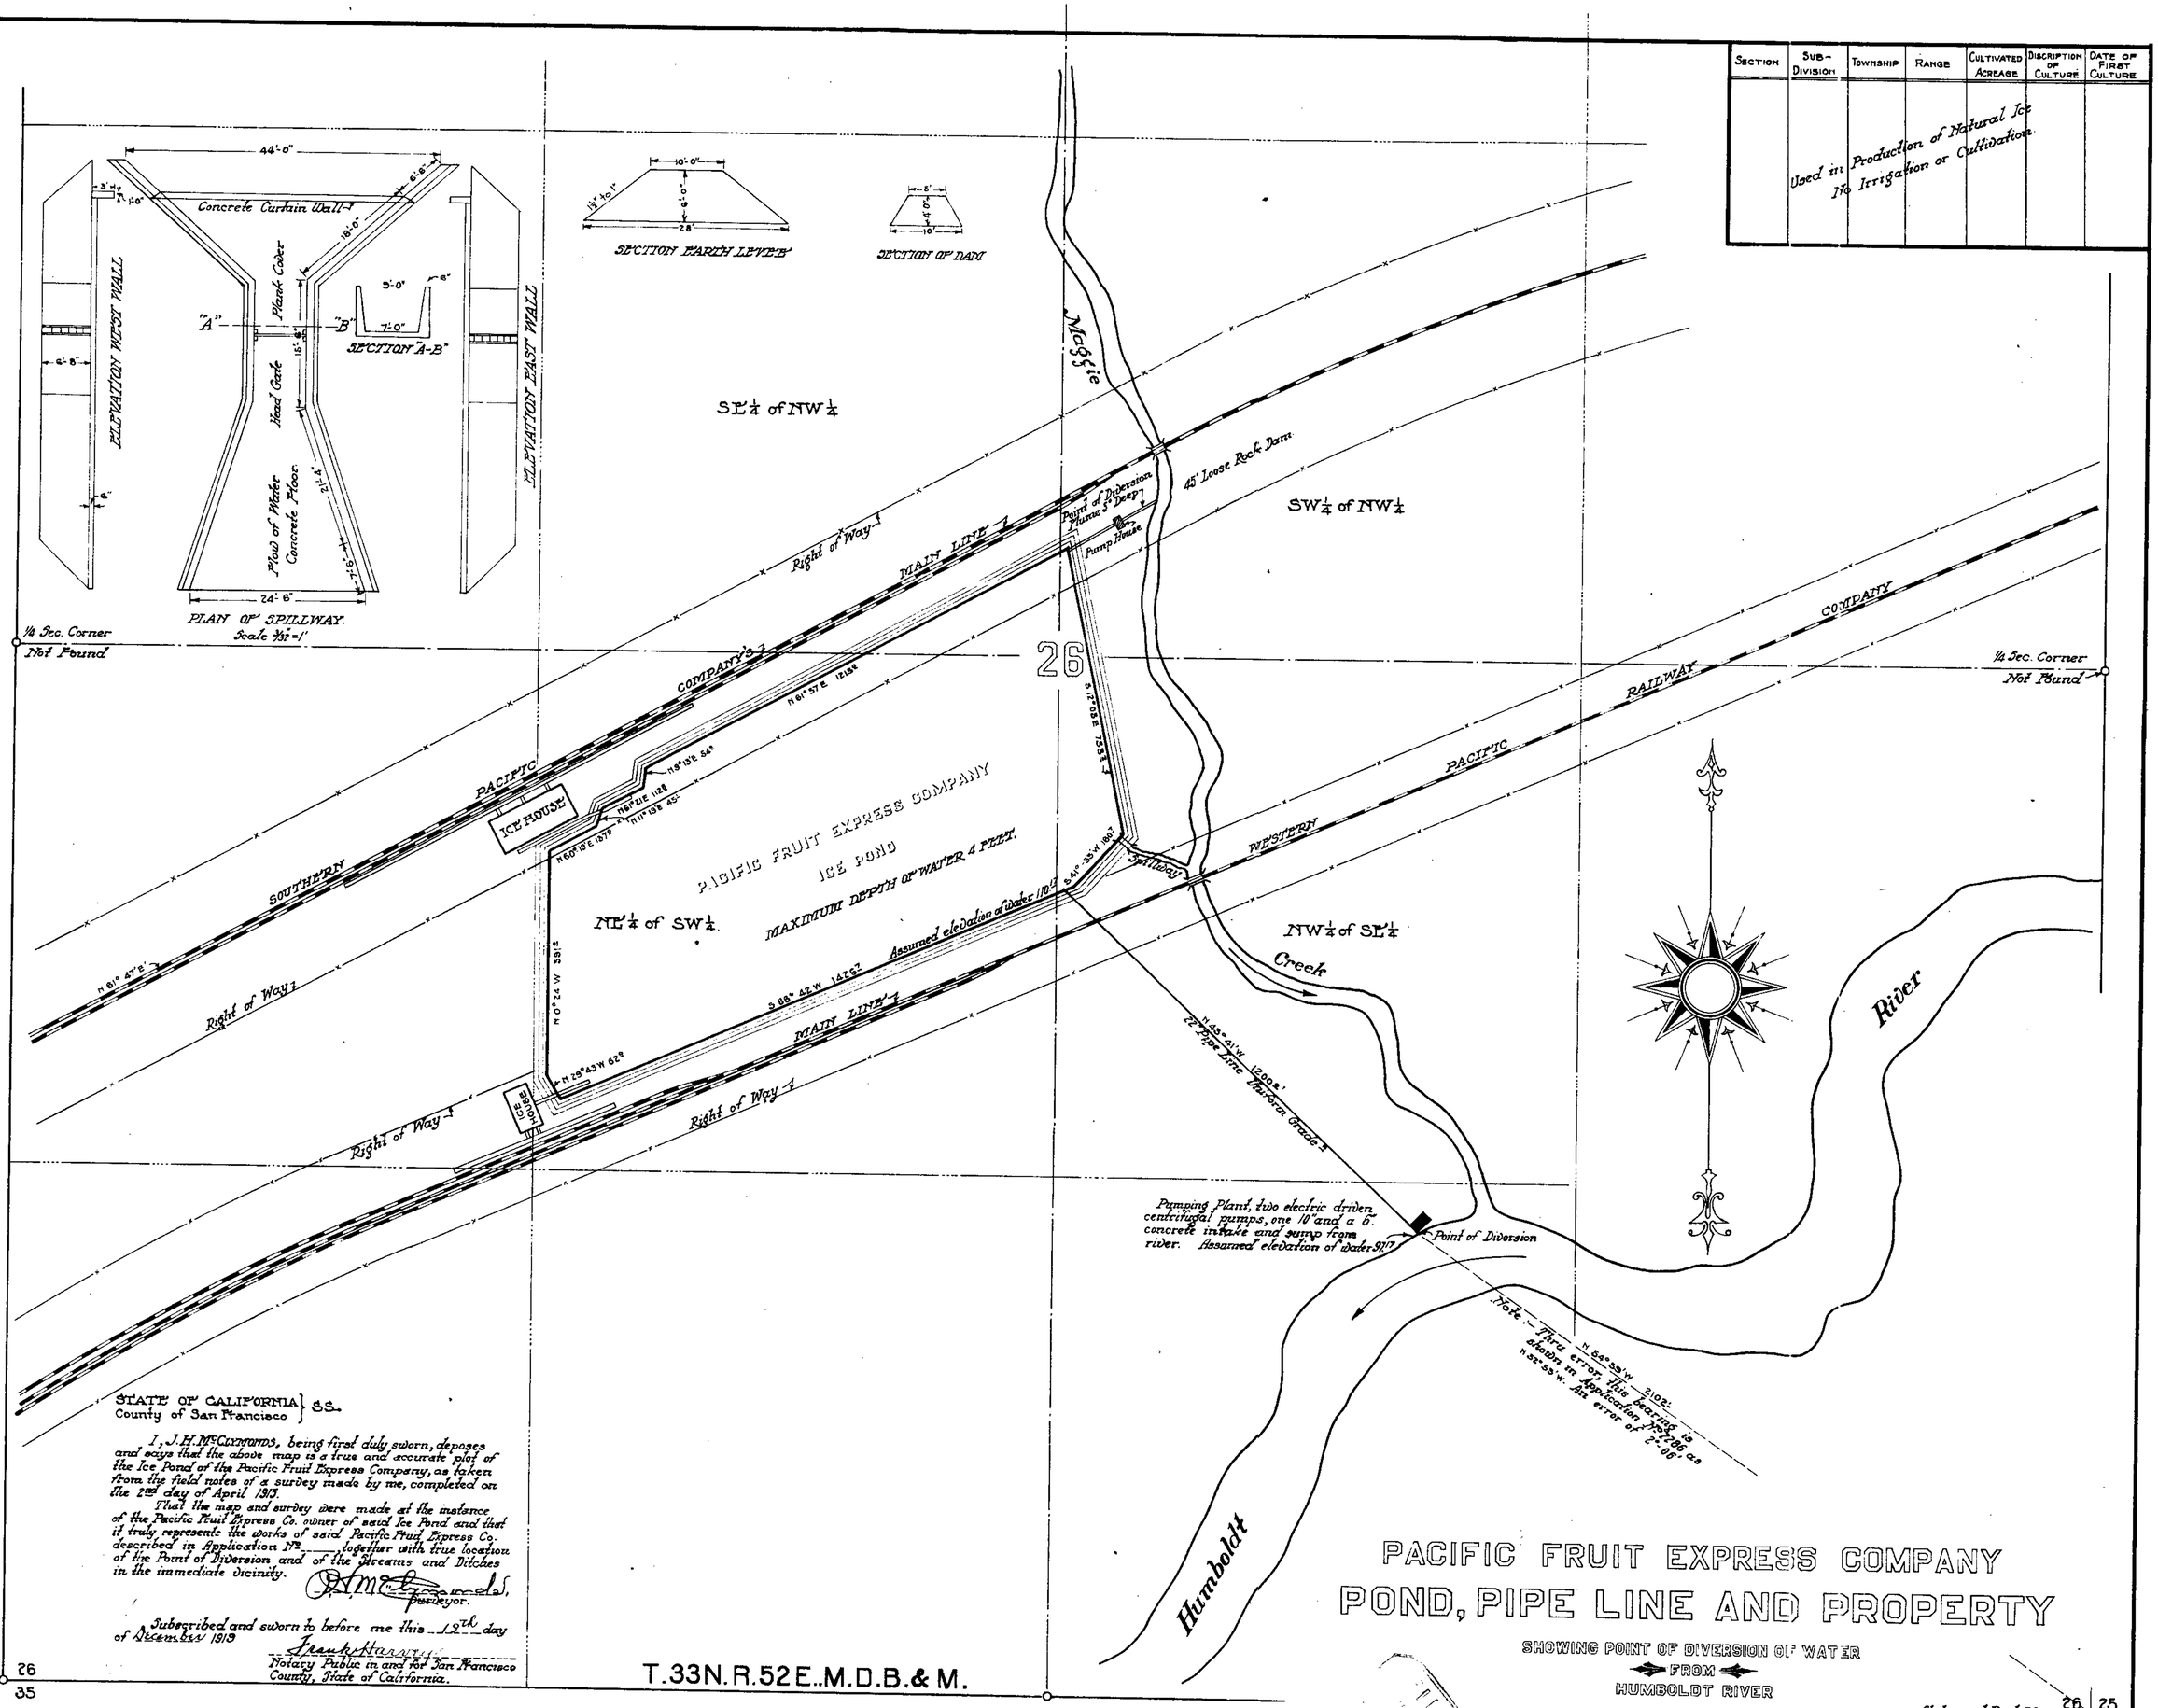

STATE OF CALIFORNIA } SS.
County of San Francisco

I, J. H. McCLYMONDS, being first duly sworn, deposes and says that the above map is a true and accurate plat of the Ice Pond of the Pacific Fruit Express Company, as taken from the field notes of a surdey made by me, completed on the 2nd day of April 1913.

That the map and surdey were made at the instance of the Pacific Fruit Express Co. owner of said Ice Pond and that it truly represents the works of said Pacific Fruit Express Co. described in Application No. _____ together with true location of the Point of Diversion and of the Streams and Ditches in the immediate vicinity.

J. H. McClymonds, Surveyor.

Subscribed and sworn to before me this 12th day of December 1913

Frank Harris
Notary Public in and for San Francisco County, State of California.

PACIFIC FRUIT EXPRESS COMPANY
POND, PIPE LINE AND PROPERTY

SHOWING POINT OF DIVERSION OF WATER
FROM
HUMBOLDT RIVER

CARLIN, ... NEVADA

SCALE — 1" = 200'

Certificate No. 346 BK 3 issued 7-6-17.
for 7.57 c.f.s.

Certificate No. 346 BK 3 issued ~~7-21-21~~
for 7.57 c.f.s.
Amended.

2286