Section	Subdivision	Town	Range	Cultivated Acreage	Description of culture	Date of first culture
28	SW¼SE¼	44N.	38E	3.40	Alfalfa	
28	SE¼SW¼	"	"	4.58	"	
28	SW¼SW¼	"	"	1.91	"	
28	" "	"	"	0.36	Garden & Orchard	
29	SE¼SE¼	"	"	2.93	Alfalfa	
32	NE¼NE¼	"	"	2.67	"	
33	NW¼NW¼	"	"	4.15	"	
33	" "	"	"	0.82	Garden & Orchard	
33	NE¼NW¼	"	"	2.21	Alfalfa	
33	NW¼NE¼	"	"	0.15	"	

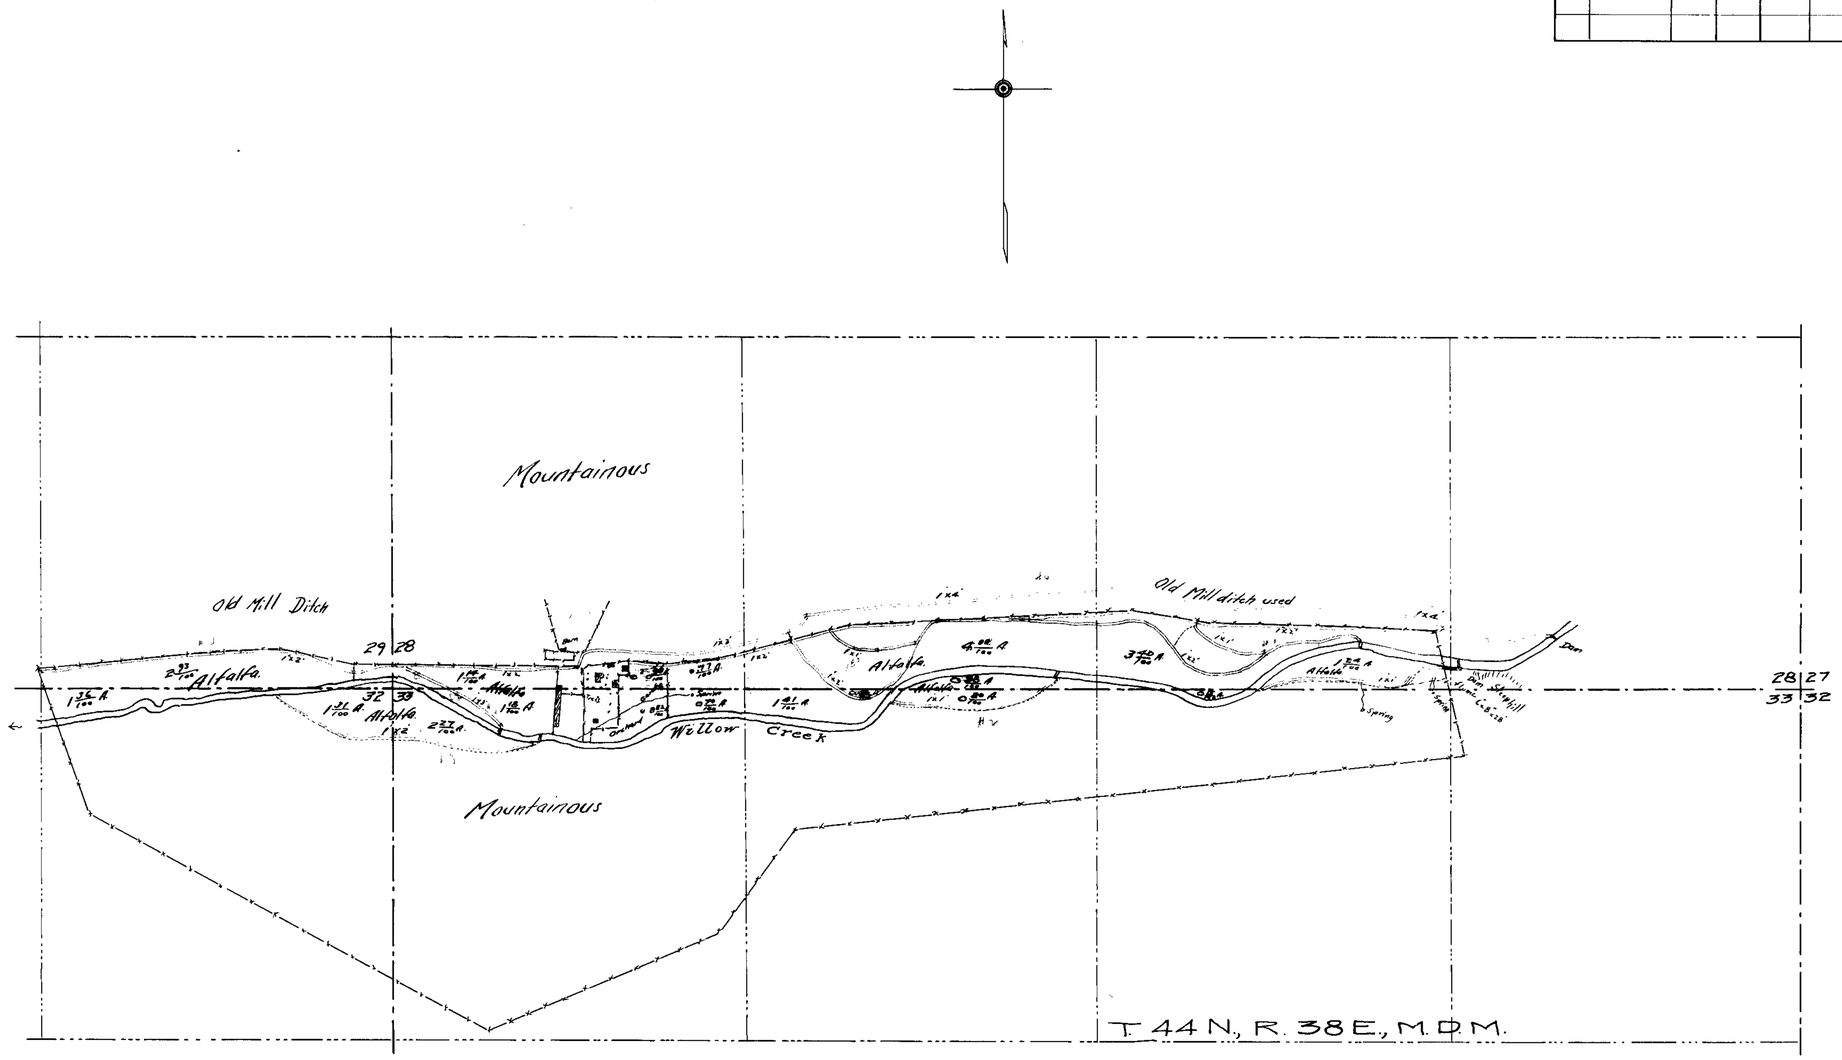

State of Nevada }
County of Humboldt } ss

I, H. H. Sheldon, being first duly sworn, depose and say that the above map is a true and accurate plot of the lands irrigated by Albert Remusat, as taken from the field notes of a survey made by me, completed on the 1st day of February, 1918.

That the map and survey were made at the instance of Albert Remusat, owner of said lands, and that it truly represents the irrigated lands of said Albert Remusat.

H. H. Sheldon, C.E.
Surveyor

Subscribed and sworn to before me this 23rd day of February, 1918.

L. G. Wilson
Notary Public in and for Humboldt County, Nevada.

663 Bk 9 issued 11-16-22.
for 0.2833 c.f.s.

MAP
SHOWING
IRRIGATED LANDS
OF
ALBERT REMUSAT
FROM
WILLOW CREEK
HUMBOLDT COUNTY, NEVADA
FEB. 1918, SCALE 1" = 300'

2292