## Culture Table

S½ of SW¼ Sec 2-T 35 N-R 38 E

| | | |
|---|---|---|
| SE¼ SW¼ | 4.67 ac | alf |
| " " " | 0.54 | Orchard |
| " " " | 34.4 | Pasture |
| SW¼ of SW¼ | 4.60 | Alfalfa |
| " " " | 0.25 | Orchard |
| " " " | 0.87 | Plowed land potatoes |
| " " " | 0.83 | Cleared |
| " " " | 0.55 | Wild Hay |
| " " " | 16.50 | Pasture |

## Plant

One well 6'x6'x45' deep
One frame residence 16'x26'
4300 ft main ditch 1½x2 RR Spgs Canyon to Lands
10450 ft of fence
One gas engine & pumping plant
4500 ft side ditch & laterals
1400 ft 6" pipe laid
1700 ft 4" " "

Map showing lands irrigated by Wm. L. Akin of Winnemucca Nev. as surveyed by me April 17/14 at his request & certified to for the U.S. Goverment.

R. E. Tilden

Scale 1" = 500 ft.
This map drawn July 16-17-1914.

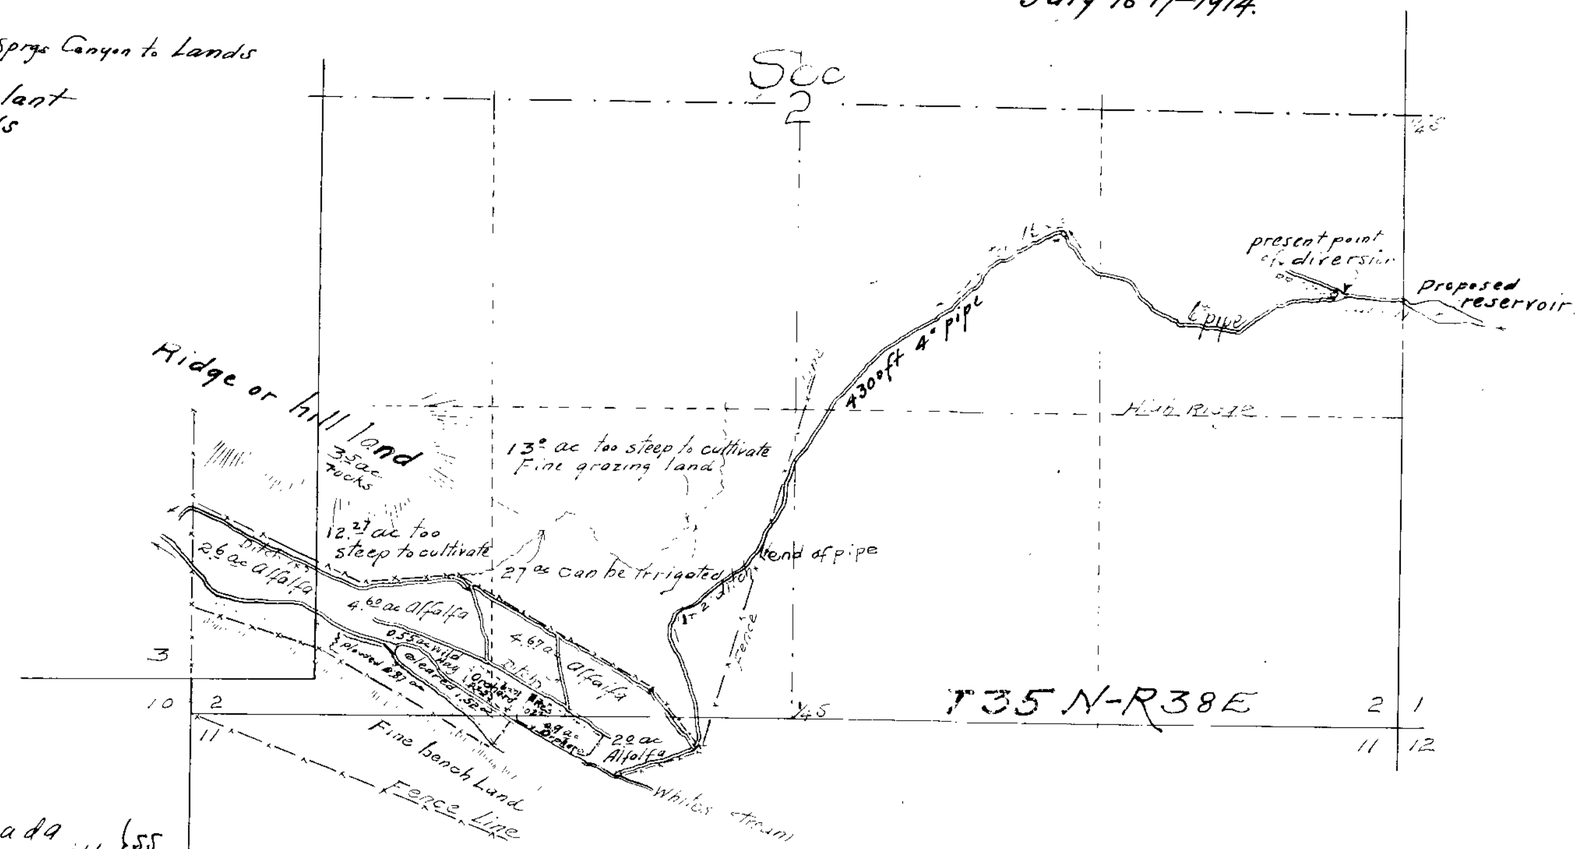


State of Nevada
County of Humboldt } ss

I, R E Tilden being first duly sworn deposes and says that the above map is a true and accurate plat of the lands irrigated by Wm L. Akin, an' taken up under the Desert Land Laws, entry No 06191, as taken from the field notes of an actual survey made by me on the 17th day of April 1914, at the instance of Wm L. Akin the entryman of said lands and that it truly represents the lands as shown on the above map, including the cultivated and irrigation data.

R E Tilden C. Engr
& Surveyor.

# 2293