N

SCALE: 300' = 1"

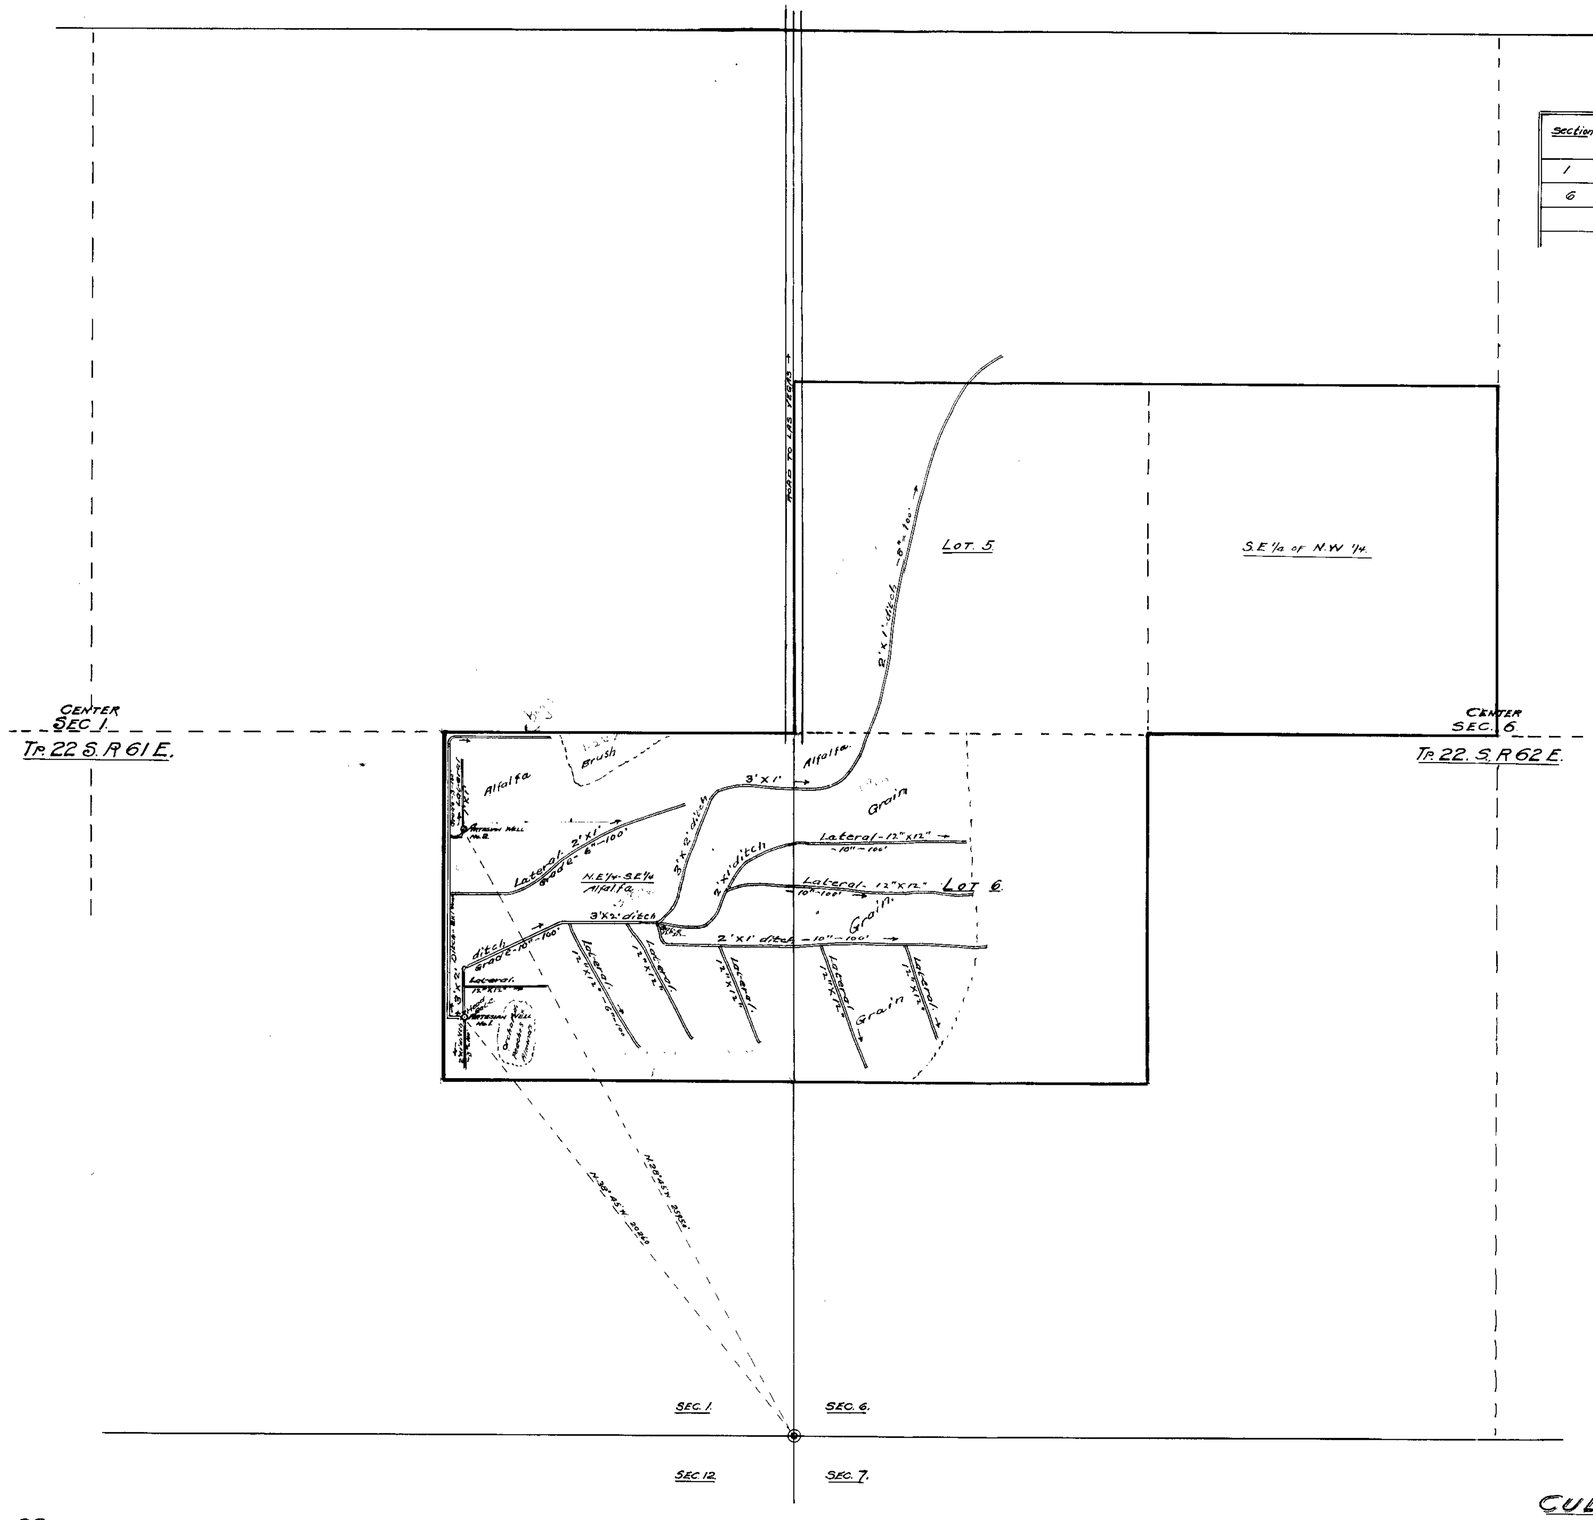

TABULATION.

Section	Sub-division	Township	Range	Cultivated area	Description of Culture	Date of First Culture
1	N.E.¼ S.E.¼	22 S.	61 E	40	Alfalfa	1913
6	N.W.¼ S.W.¼	22 S	62 E	20	Grain	1917.

STATE OF NEVADA
COUNTY OF CLARK S.S.

I Chas. H. Fenner being first duly sworn depose and say that the above map is a true and accurate plat of the Artesian Wells Irrigation Works as taken from the field notes of a survey made by me completed on the 23rd day of November 1917. that such survey was made at the instance of Alice Passno, that the notes represents the works described in Application No. 2303.

Chas. H. Fenner Surveyor.

Subscribed and sworn to before me this 14th day of December 1917.

Dan J. O'Leary

Notary Public in and for Clark County Nevada.

My Commission expires March 12th, 1921

CULTURAL
MAP
OF
ARTESIAN WELLS

SHOWING WELLS AND LAND TO BE IRRIGATED
APPLICATION AND PERMIT No. 2303.

398 BK. 3 12-16-18. Surveyed November 23 1917.
for 60 c.f.s.

BY
Chas. H. Fenner
CIVIL ENGINEER.

FILED
DEC 7 1917
STATE ENGINEER'S OFFICE

2303
~~2303~~