Section	Subdivision	Township	Range	Cultivated acreage	Description of Outlet	Date of first Outlet
32	E½ of NE¼	29	58 E	24.2		
"	E½ of SE	"	" "	26.1		
21	W½ of NE	"	" "	5.3		
"	SE of SW	"	" "	4.8		
28	NE of NW	"	" "	3.6		
5	E½ of NE	28	" "	14.5		
16	W½	"	" "	22.3		
15	NE¼	"	" "	24.8		

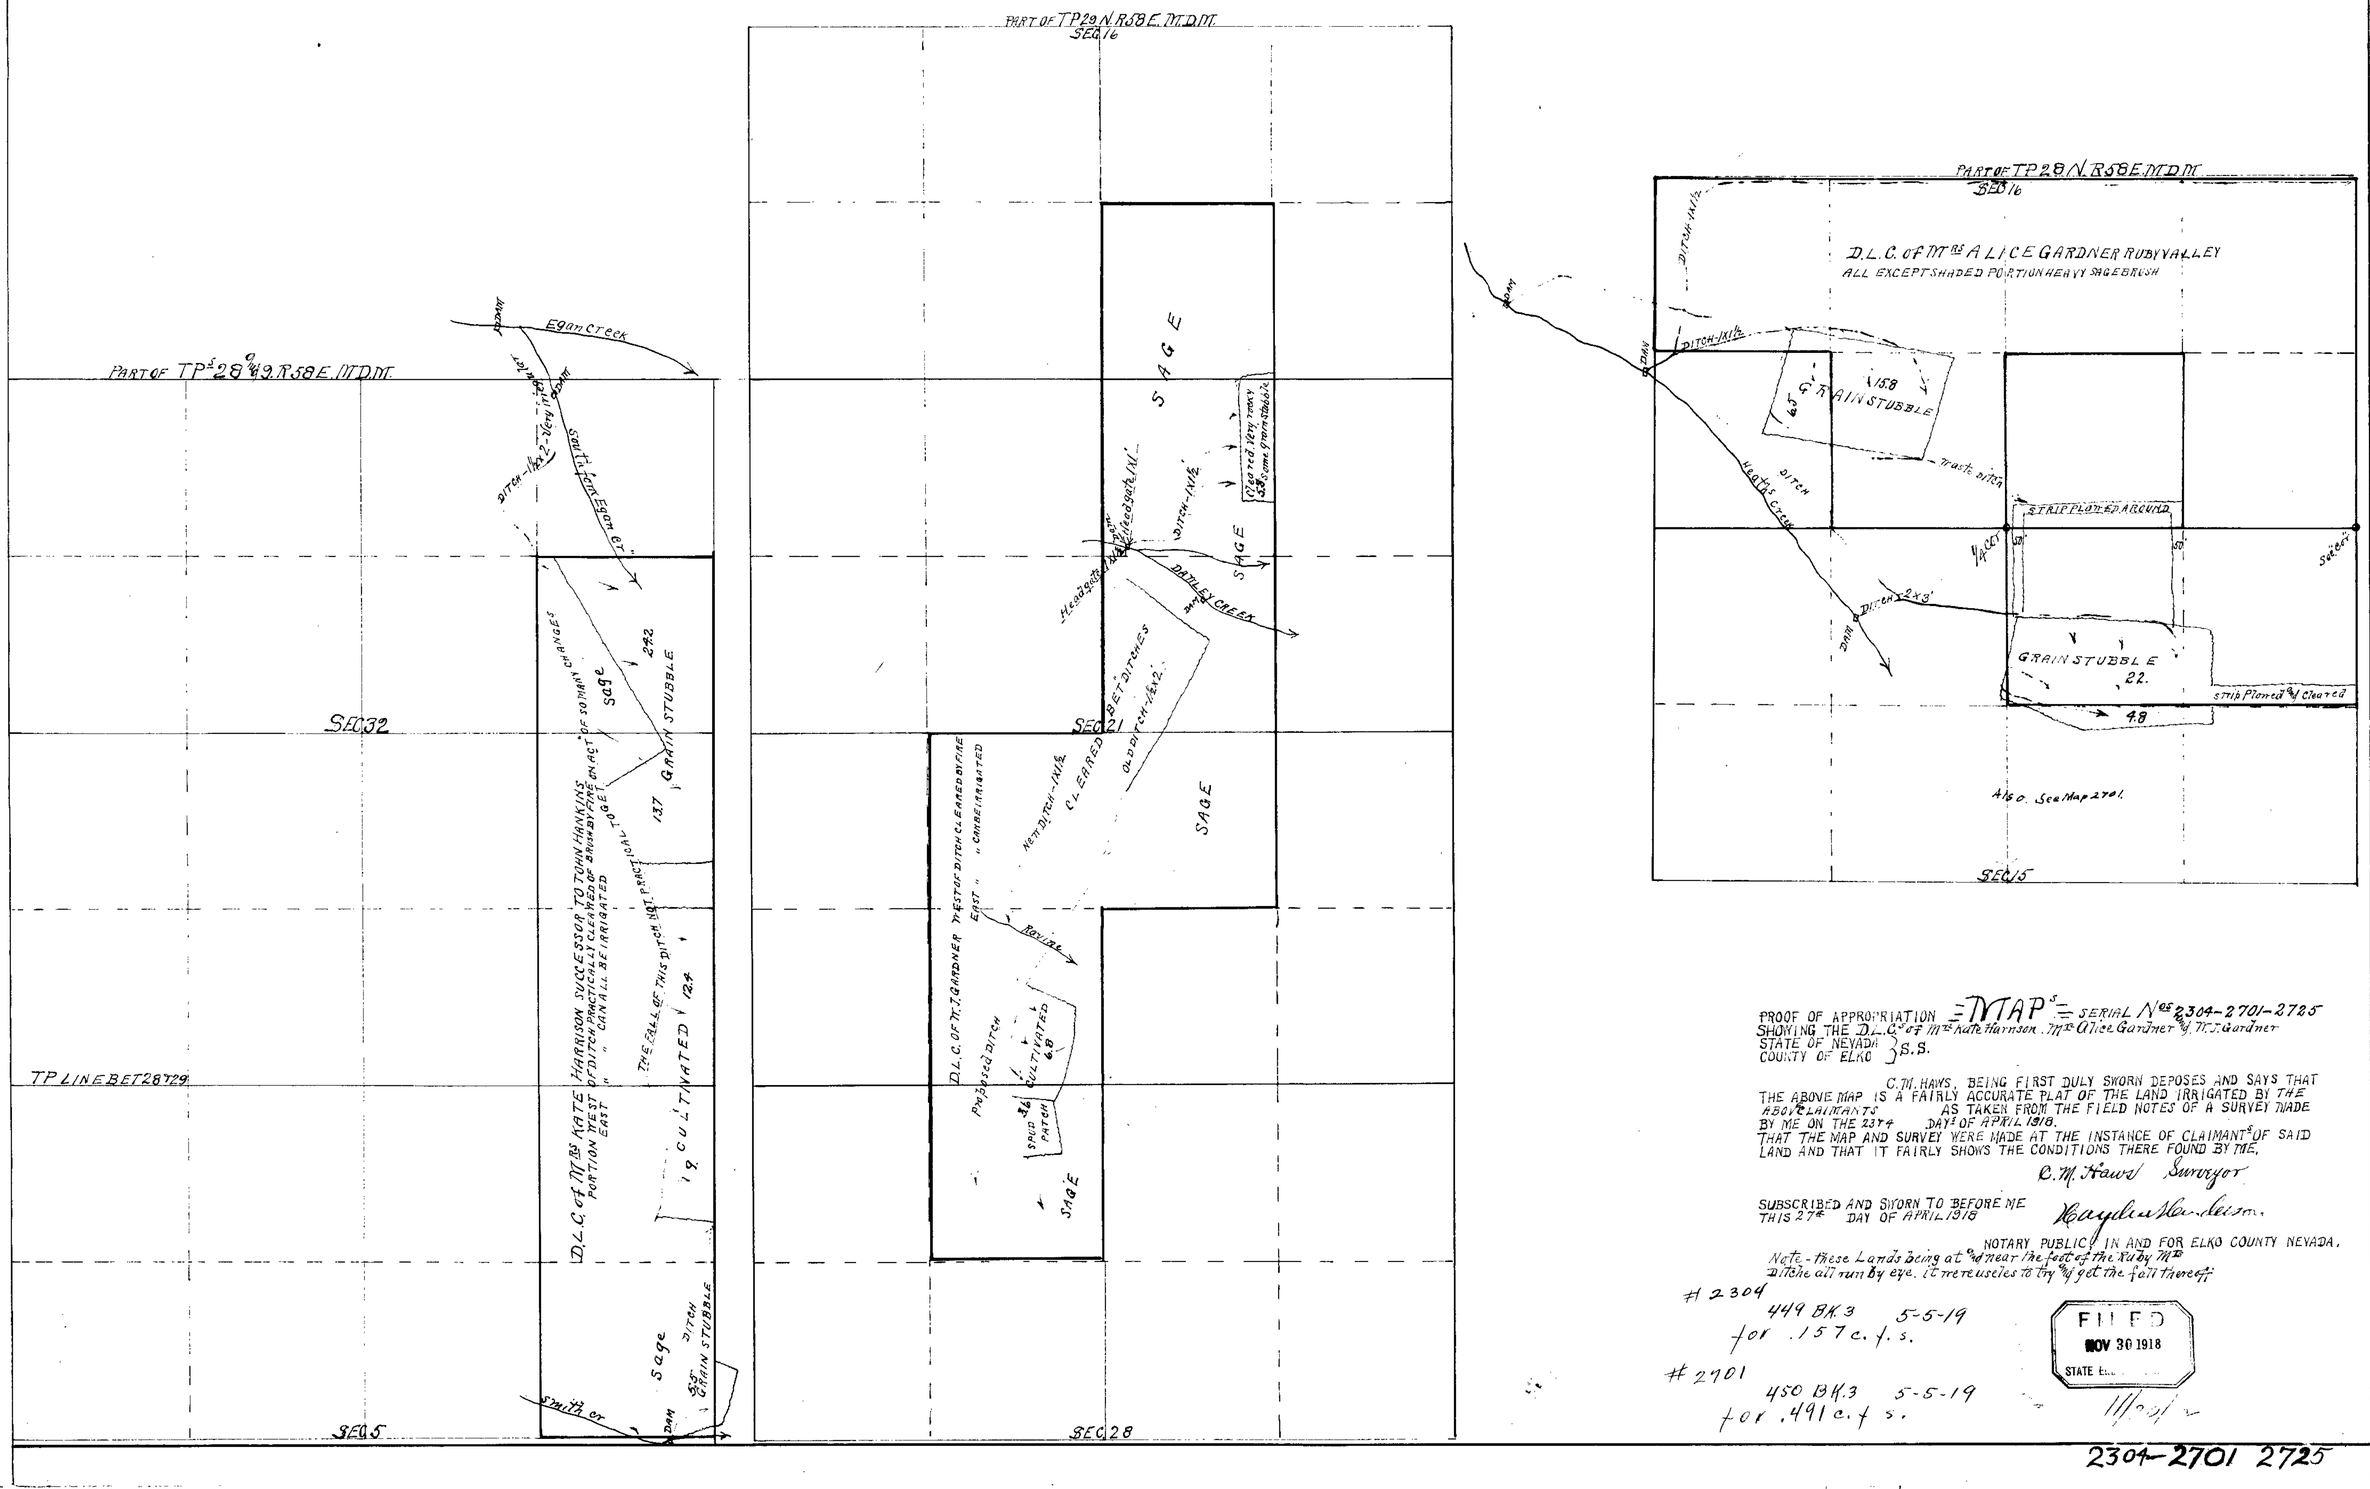

PROOF OF APPROPRIATION = MAPS = SERIAL Nos 2304-2701-2725
SHOWING THE D.L.C.s of Mrs Kate Harrison, Mrs Alice Gardner & M. J. Gardner
STATE OF NEVADA }
COUNTY OF ELKO } S.S.

C. M. HAWS, BEING FIRST DULY SWORN DEPOSES AND SAYS THAT THE ABOVE MAP IS A FAIRLY ACCURATE PLAT OF THE LAND IRRIGATED BY THE ABOVE CLAIMANTS AS TAKEN FROM THE FIELD NOTES OF A SURVEY MADE BY ME ON THE 23rd & 24th DAYS OF APRIL 1918.
THAT THE MAP AND SURVEY WERE MADE AT THE INSTANCE OF CLAIMANTS OF SAID LAND AND THAT IT FAIRLY SHOWS THE CONDITIONS THERE FOUND BY ME.

C. M. Haws Surveyor

SUBSCRIBED AND SWORN TO BEFORE ME THIS 27th DAY OF APRIL 1918

Kayden Henderson.
NOTARY PUBLIC IN AND FOR ELKO COUNTY NEVADA.

Note - these Lands being at and near the foot of the Ruby Mts Ditches all run by eye. it were useless to try & get the fall thereof.

#2304
449 BK 3 5-5-19
for .157 c.f.s.

#2701
450 BK 3 5-5-19
for .491 c.f.s.

FILED
NOV 30 1918
STATE E...

2304-2701 2725