Section	Sub division	Township	Range	Cultivated acreage	Description of Culture	Date of first Culture

Township 41 North Range 52 East M.D.M.

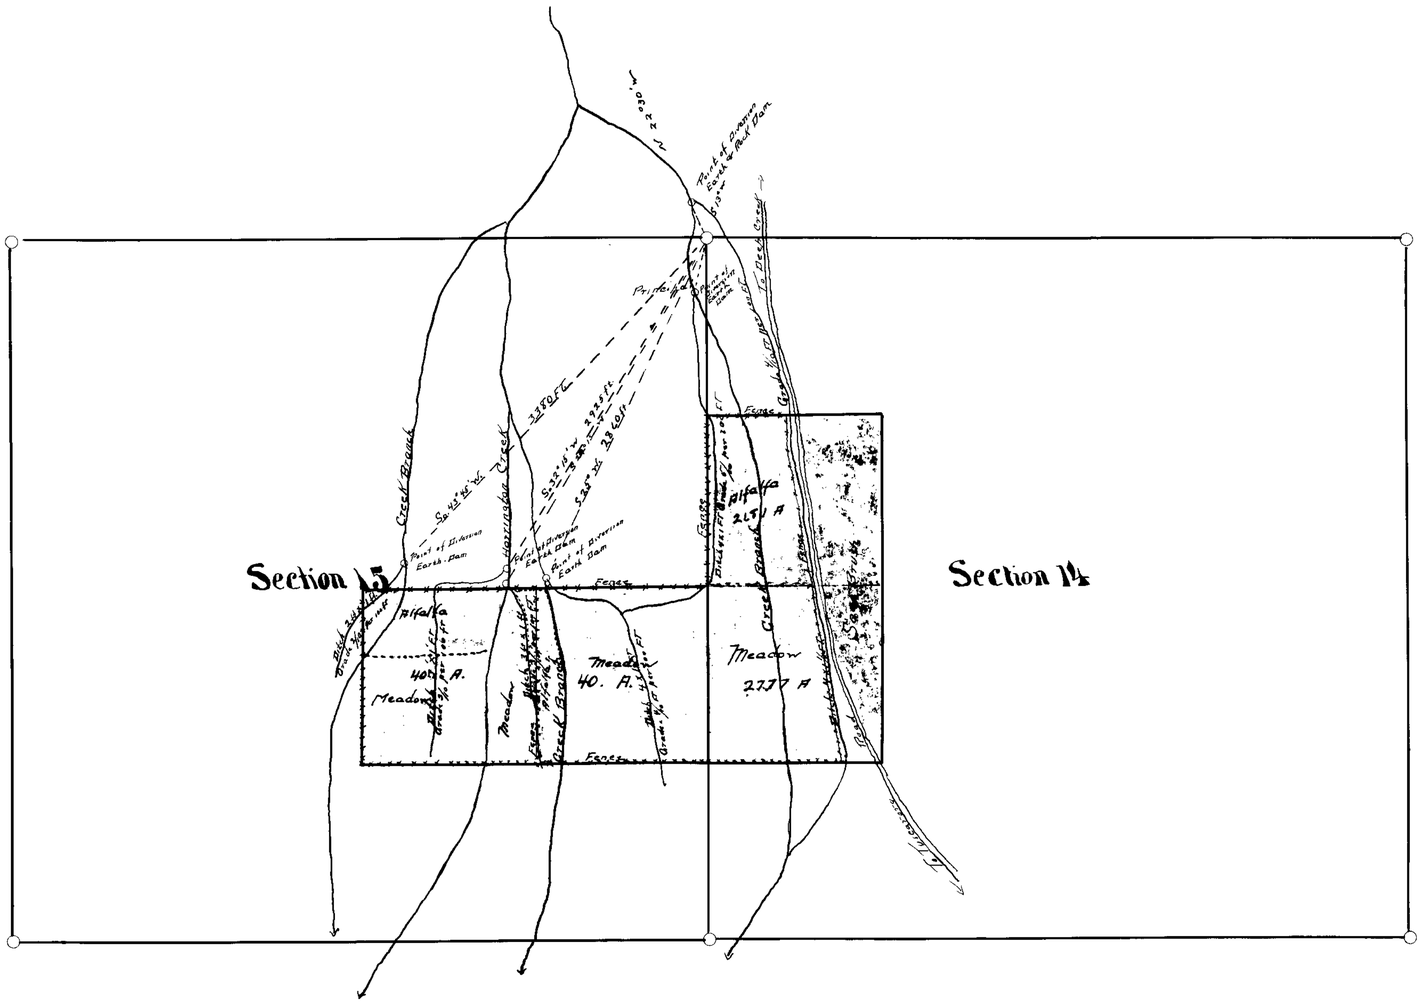

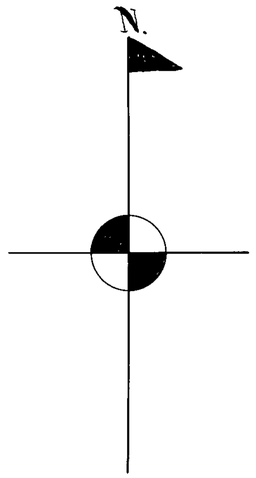

State of Nevada.
County of Elko. ss.

I. John W. King, being first duly sworn, depose and say that the above map is a true and accurate plat of the lands irrigated by Felix Plaza, as taken from the field notes of a survey made by me, completed on the 5th day of May, 1921.
That the map and survey were made at the instance of Felix Plaza, owner of said lands, and that it truly represents the irrigated lands of said Felix Plaza.

John W. King
State Water Right Surveyor

Subscribed and sworn to before me this 19th day of July 1922

H. U. Castle
Notary Public, in and for Elko County, Nevada.
My Commission Expires Jan 11 1922

CULTURAL MAP
HARRINGTON CREEK SERIAL NO. 2321
FELIX PLAZA
T. 41. N. R. 52 E. M.D.M.
SCALE 600 ft. = 1 INCH
TUSCARORA NEVADA

FILED
July 28, 1922
STATE ENGINEER

653 BK.4 8-1-22.
for 1.2958 c.f.s.

2321