2324

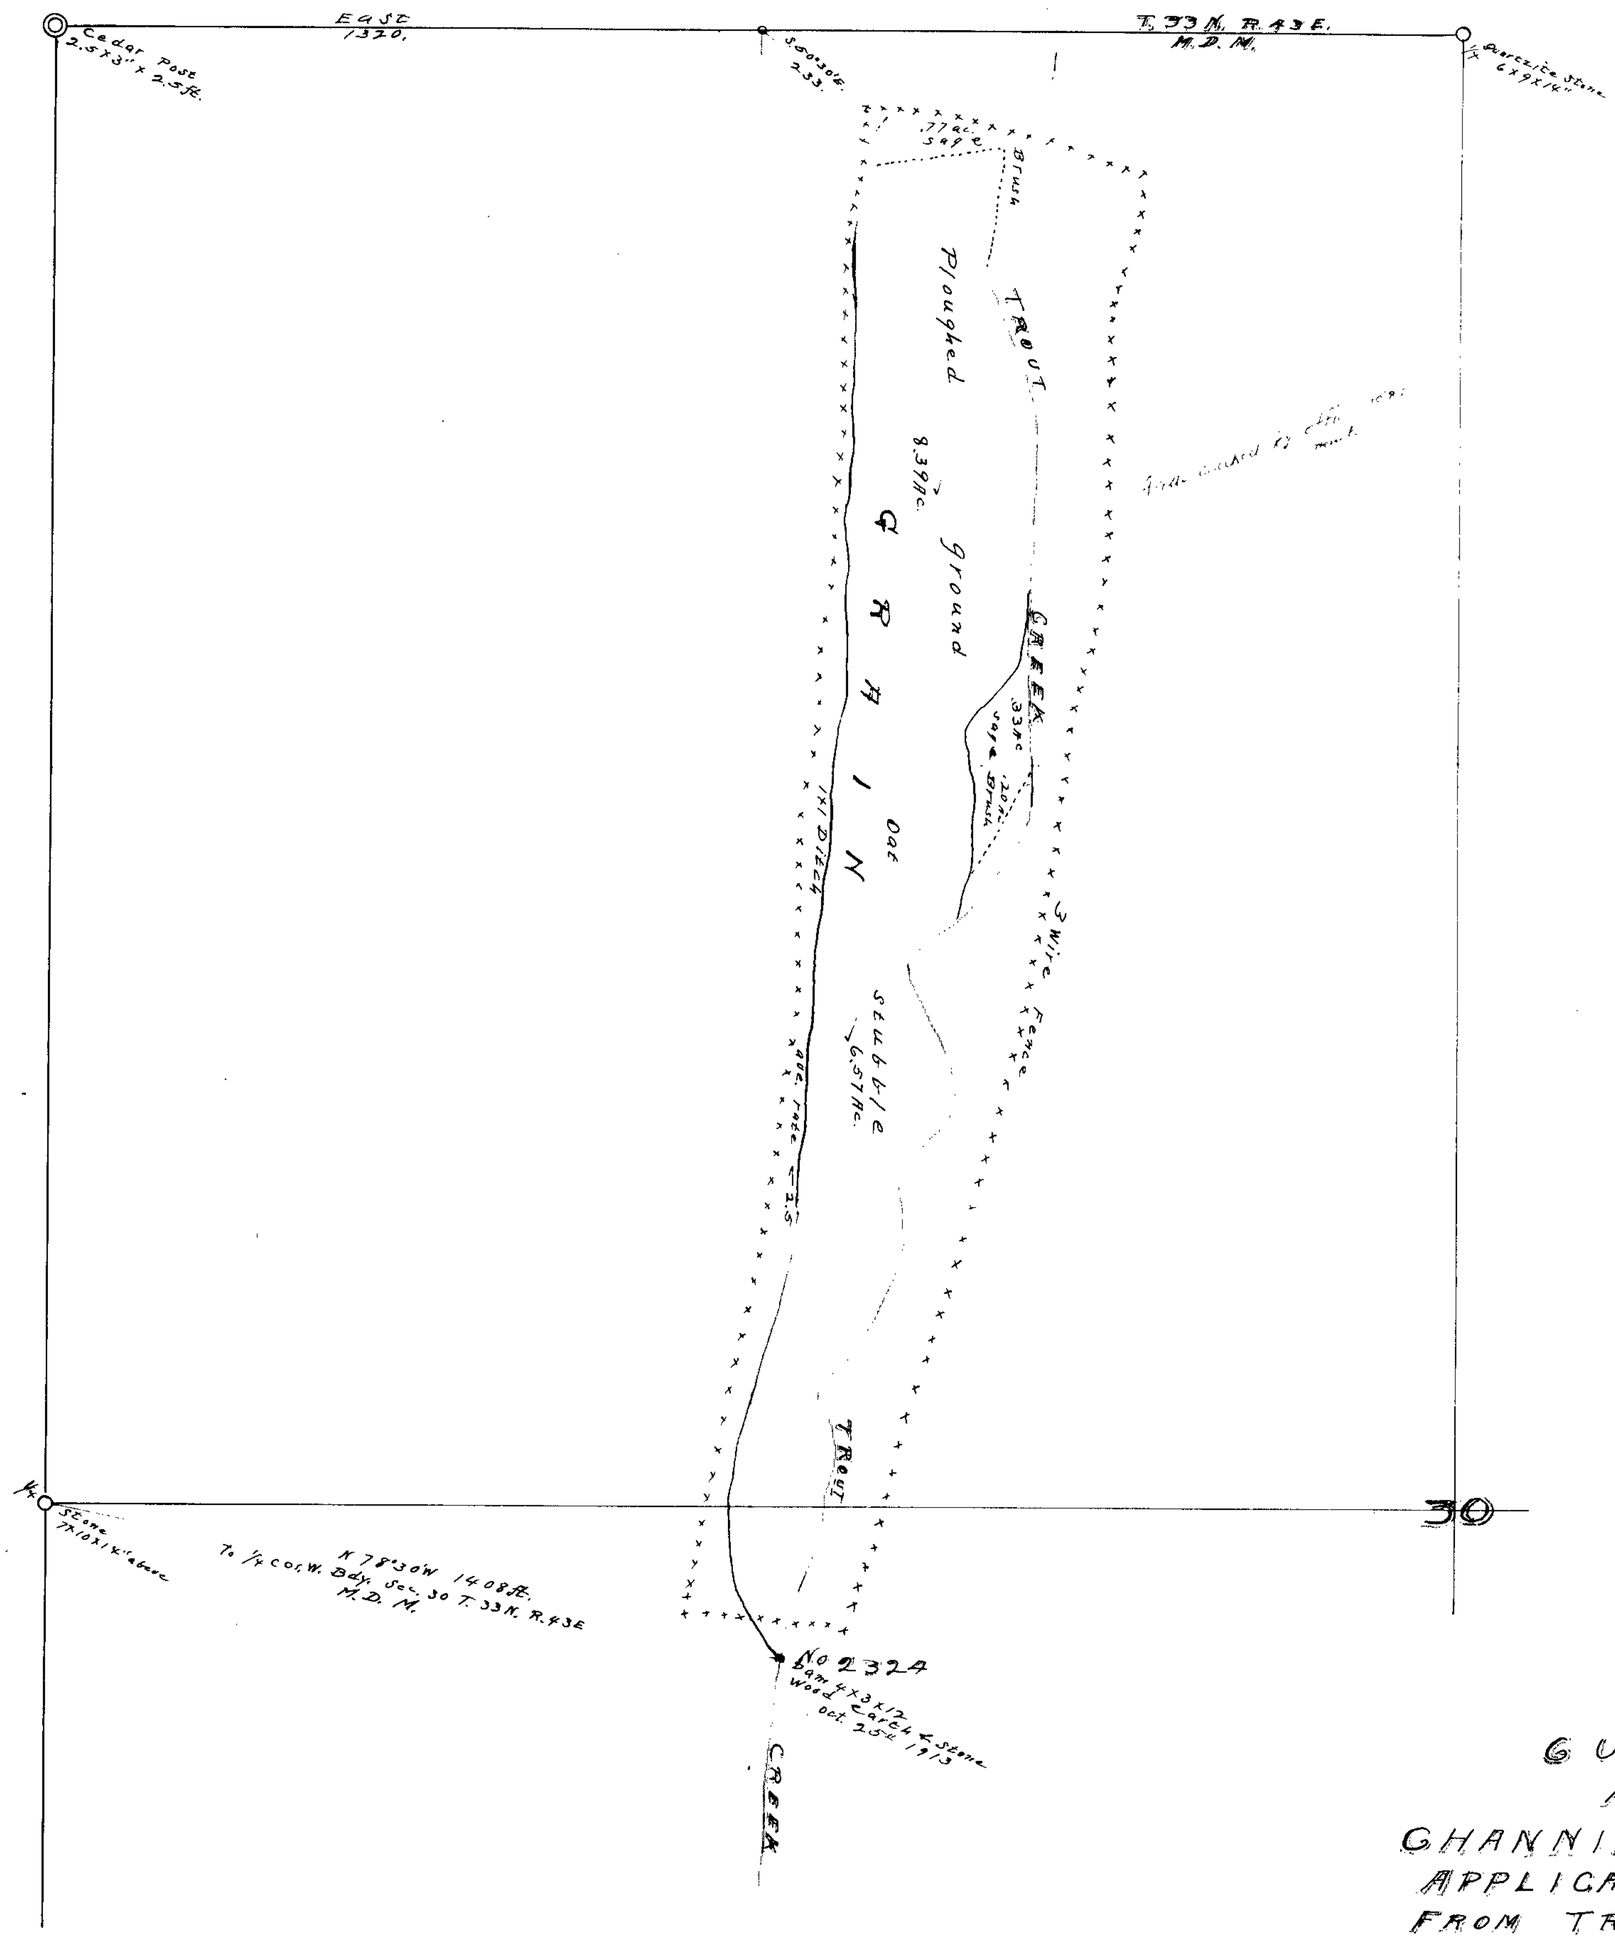

Sec.	Sub-division	T.	R.	Cultivated acreage	discription of Culture	date of first culture
30	S.E/4 N.W/4	33 N.	43 E	6.57	oat stubble	
"	"	"	"	.20	sage brush	
"	N.E/4 N.W/4	"	"	8.39	Ploughed gr.	
"	"	"	"	1.10	sage brush	

CULTURE MAP
CHANNING MARKER
APPLICATION No 2324
FROM TROUT CREEK.

STATE OF NEVADA }
COUNTY OF LANDER } S.S.

I, O. P. Adams, being first duly sworn depose and say that the above map is a true and accurate plat of the lands irrigated by Channing Marker, as taken from the field notes of a survey made by me, completed on the 5th day of May 1921.

That the map and survey were made at the instance of Channing Marker, owner of said lands, and that it truly represents the irrigated lands of said Channing Marker.

O. P. Adams
Surveyor.

Subscribed and sworn to before me, this 21st day of MAY, 1921.

W. C. Hammond

Notary Public in and for Lander County, Nevada.

FILED
9/30/21
STATE ENGINEER'S OFFICE

SCALE
400 FT. TO ONE INCH

584 BKY 2-8-22.
for 0.14966 c.f.s.

2324