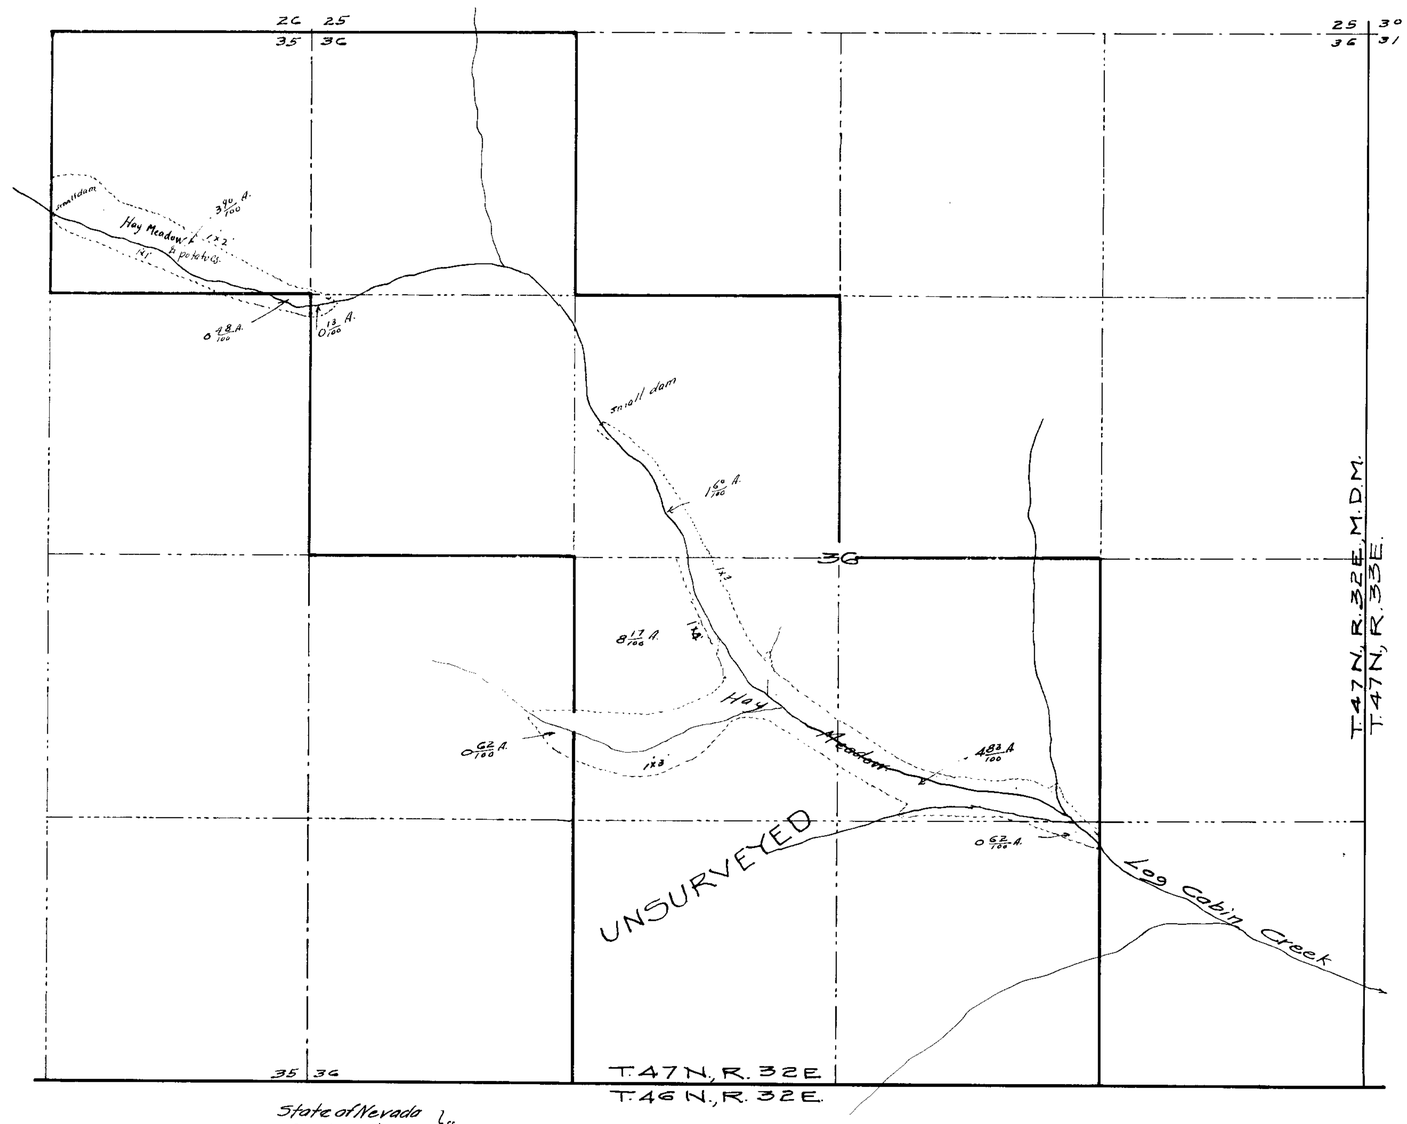

State of Nevada }
County of Humboldt } ss

Horace H. Sheldon, being first duly sworn, deposes and says that the above map is a true and accurate plat of the irrigation works, as taken from the field notes of a survey made by me, completed on the 7th day of December 1911; that such survey was made at the instance of Juan Mentaberry; that the map represents the works described in Application No 2336, together with the location of streams and ditches in the immediate vicinity. That the map shows the irrigated lands on November 1st, 1916, the date of my arrival at ranch

Horace H. Sheldon, C.E.
Surveyor.

Subscribed and sworn to before me this 26th day of December, 1917

L. G. Wilson
Notary Public in and for Humboldt County, Nevada.

FILED

PLAT
OF
CULTIVATED AREA
OF
JUAN MENTABERRY
PERMIT No 2536
Dec. 1917. Scale 1" = 400'

2336