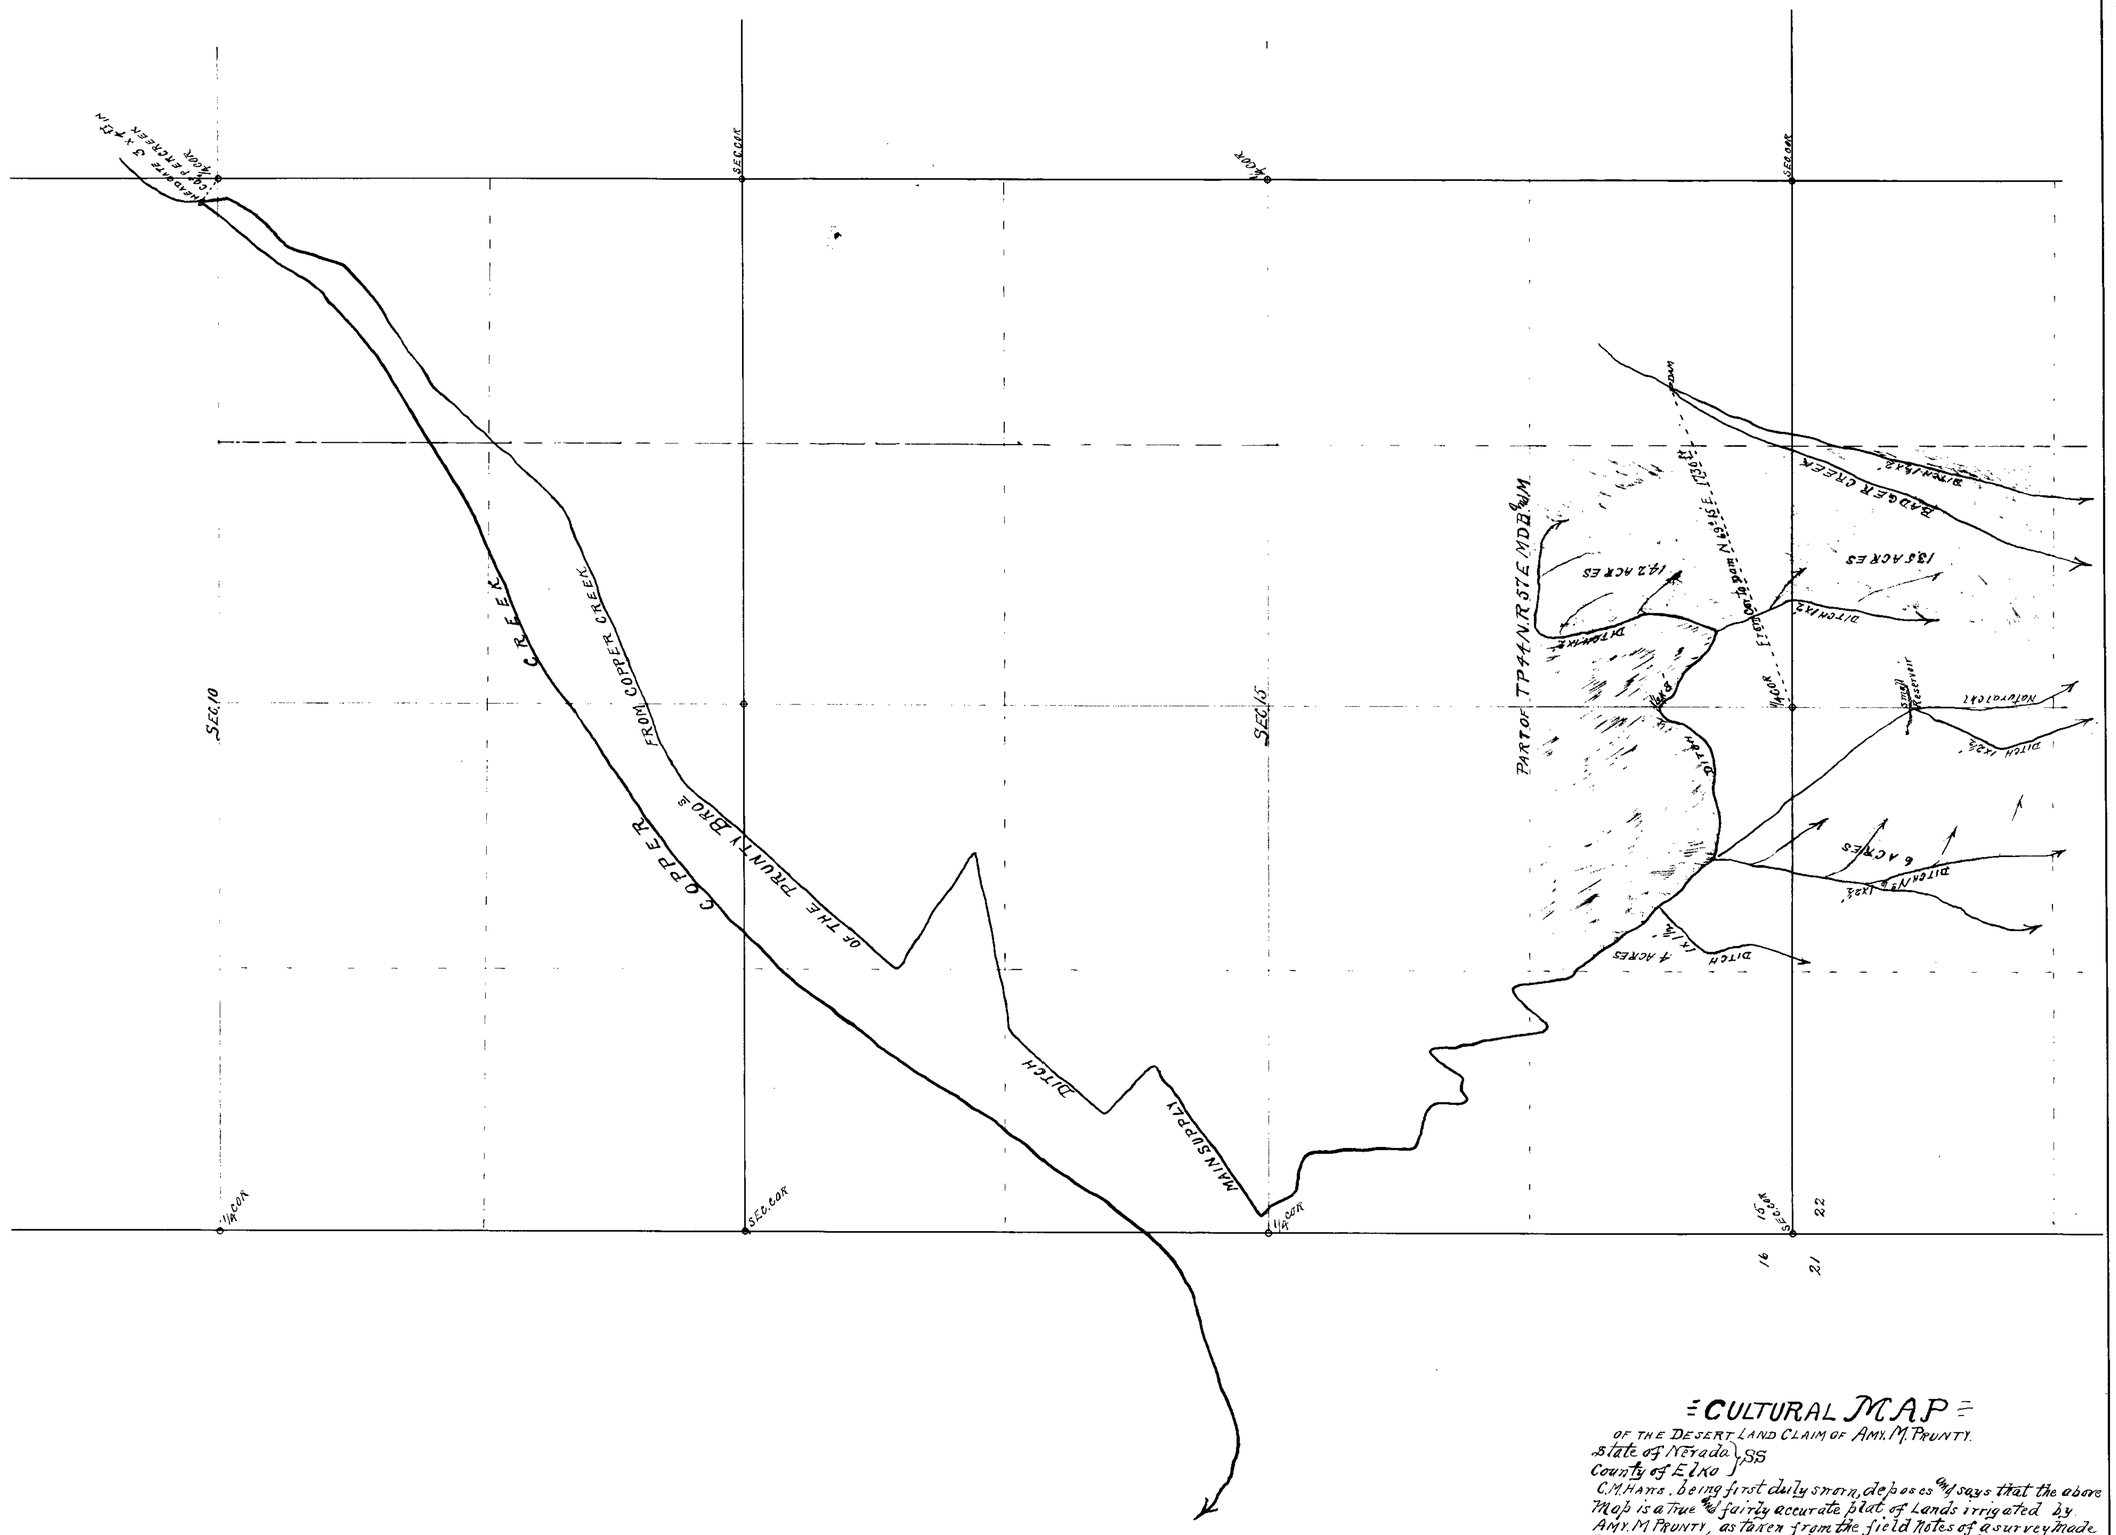

CULTURAL MAP

OF THE DESERT LAND CLAIM OF AMY. M. PRUNTY.

State of Nevada } SS
County of Elko }

C. M. Hans, being first duly sworn, deposes & says that the above Map is a True & fairly accurate plat of Lands irrigated by Amy. M. Prunty, as taken from the field Notes of a survey made by Me, completed July 25th 1912. that the Map & survey were made at the instance of Amy. M. Prunty owner of said Lands, & that it fairly represents the irrigated Lands of said claimant

C. M. Hans Surveyor

subscribed & sworn to before Me
this 9th day of January 1913.

Kate Henderson
Notary Public in & for Elko county Nevada

Note Portion shaded Orange cultivated
" " " Green irrigated can be cultivated
" " " Brown too high to " "

~~This Map to accompany proof of appropriation under permit No 2367~~

First Map to accompany Permit No. 2367. 452 Bk. 3 5-5-19. for .959 c.f.s.

SCALE 660 ft ONE INCH

2367