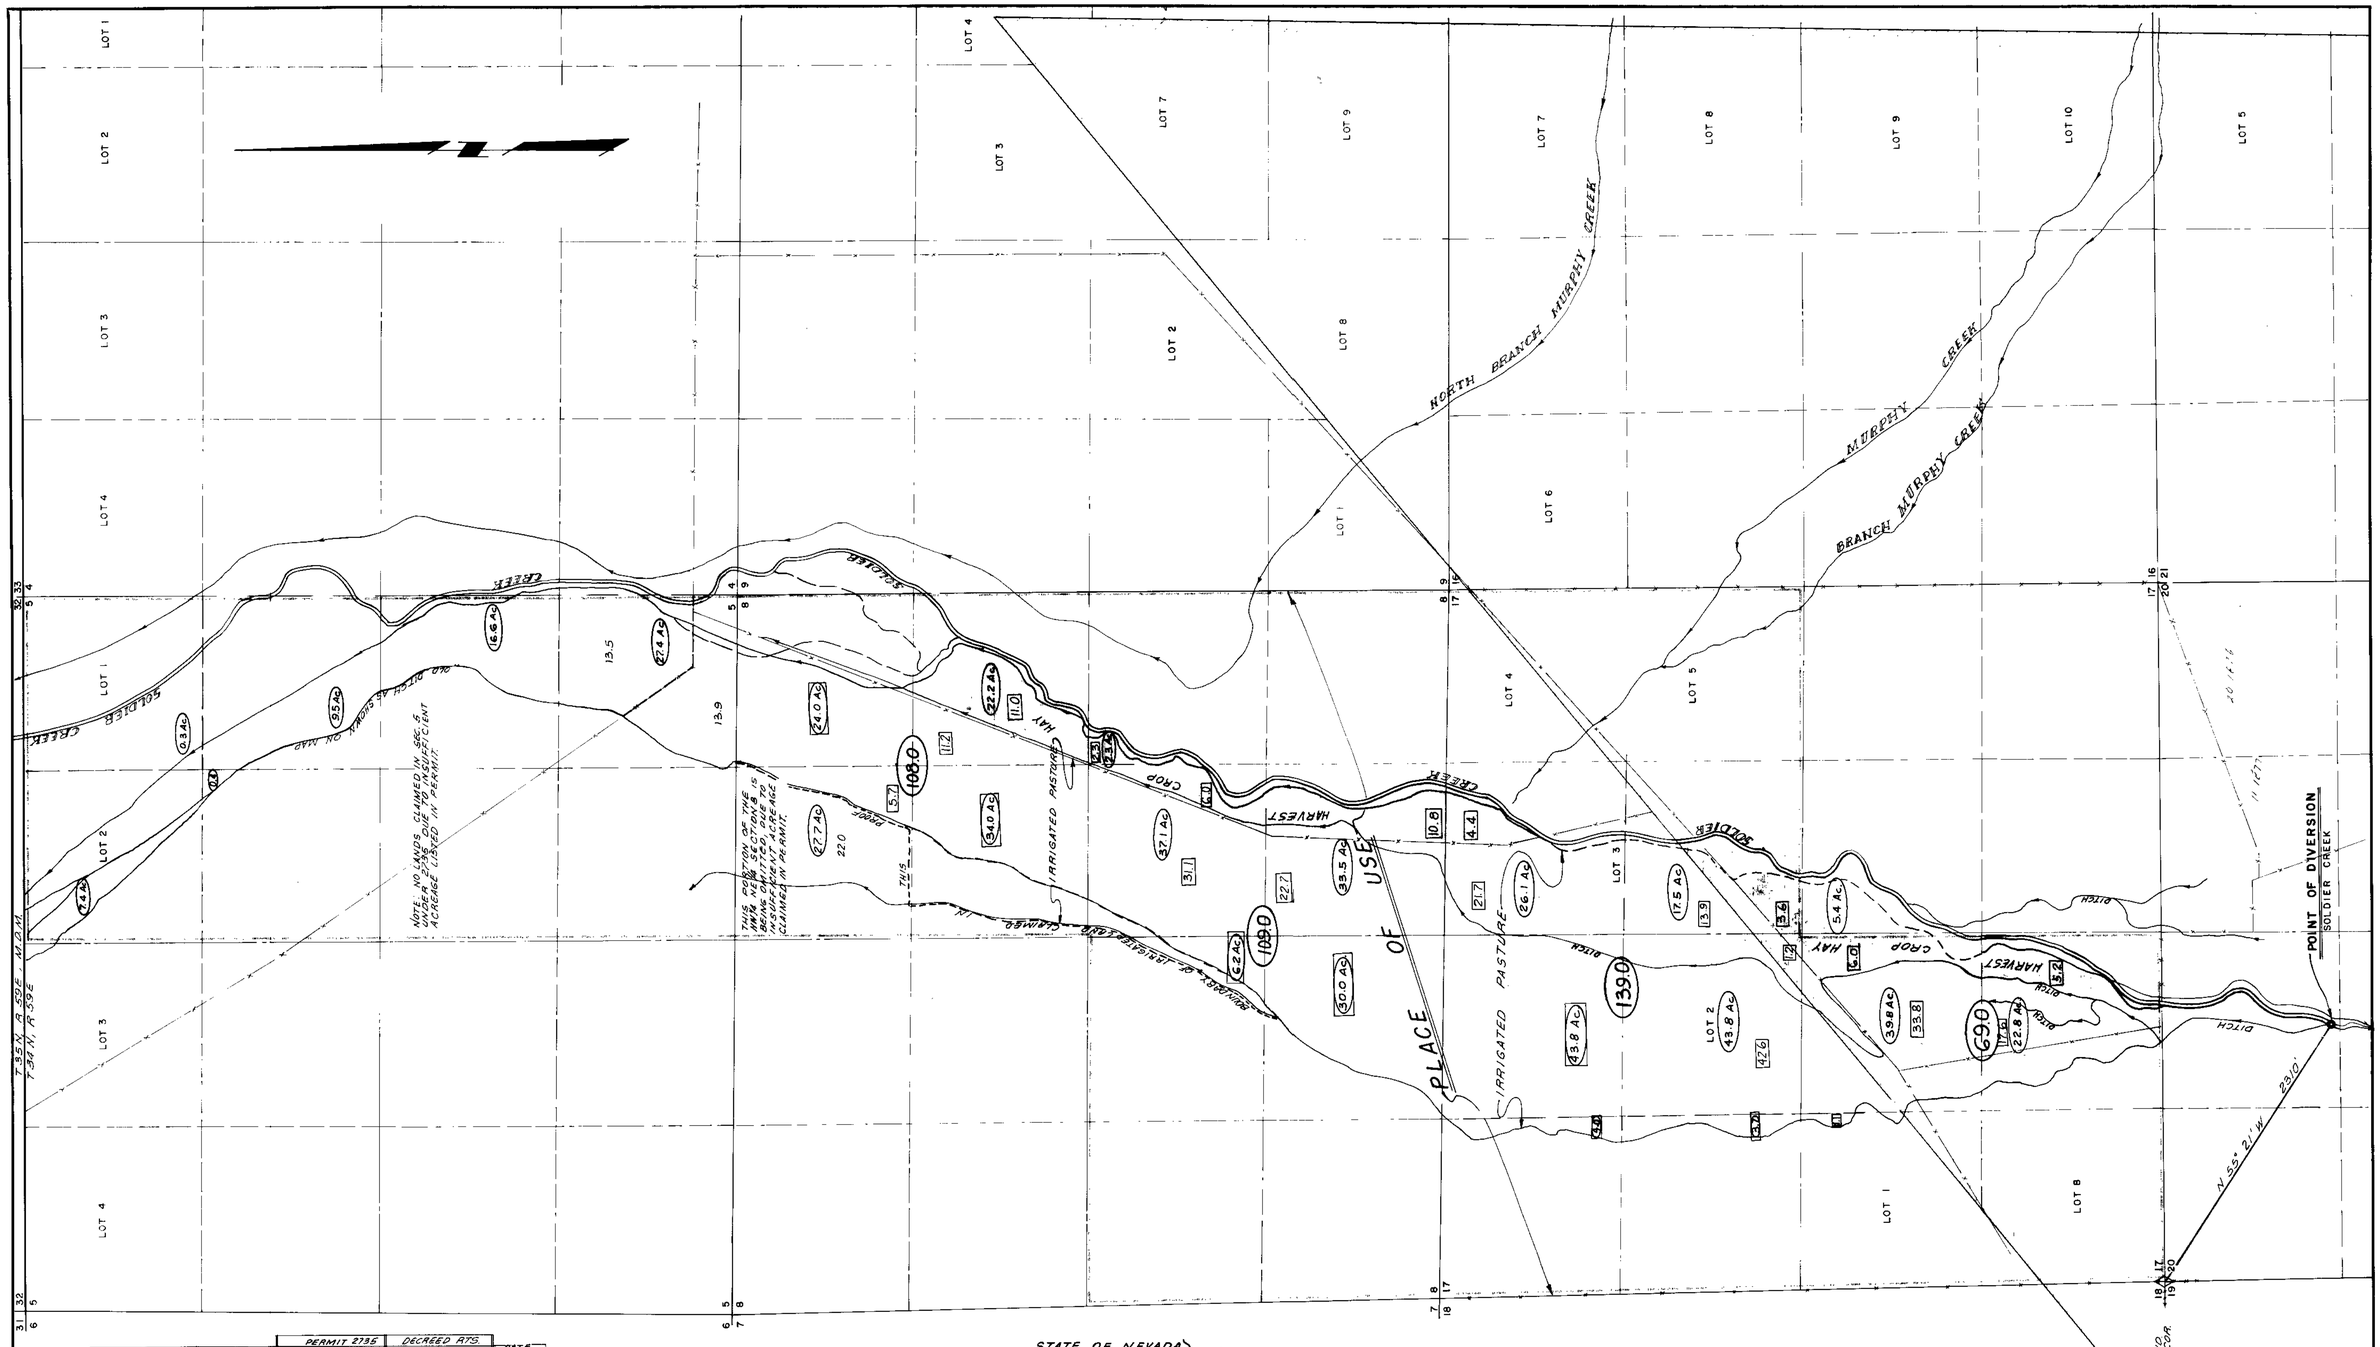

SECTION	SUBDIV.	TNSP.	RANGE	PERMIT 2735 CULT. AC.	PERMIT 2735 DESC. CULT.	DECREED RTS. CULT. AC.	DECREED RTS. DESC. CULT.	DATE OF FIR. CULT.
8	NE NE	34N	59E	24.0	I.P.	24.0	D.P.	
8	NW NE	"	"	5.7	I.P.	27.7	D.P.	
8	SE NE	"	"	11.0	H.	22.2	D.P.	
8	SE NE	"	"	11.2	I.P.	—	—	
8	SW NE	"	"	34.0	I.P.	34.0	D.P.	
8	NE SE	"	"	2.3	H.	2.3	D.P.	
8	NW SE	"	"	6.0	H.	37.1	D.P.	
8	NW SE	"	"	31.1	I.P.	—	—	
8	SW SE	"	"	10.8	H.	33.5	D.P.	
8	SW SE	"	"	22.7	I.P.	—	—	
8	NE SW	"	"	6.2	I.P.	6.2	D.P.	
8	SE SW	34N	59E	30.0	I.P.	30.0	D.P.	

TOTALS, SECTION 8 — 30.1 H. / 164.9 I.P. · 205.0 — 217.0 D.P.

17	NW NE	34N	59E	4.4	H.	26.1	D.P.	
17	NW NE	"	"	21.7	I.P.	—	—	
17	SW NE	"	"	3.6	H.	17.5	D.P.	
17	SW NE	"	"	13.9	I.P.	—	—	
17	NE NW	"	"	43.8	I.P.	43.8	D.P.	
17	NW NW	"	"	4.0	I.P.	4.0	D.P.	
17	SE NW	"	"	1.2	H.	43.8	D.P.	
17	SE NW	"	"	42.6	I.P.	—	—	
17	SW NW	"	"	3.7	I.P.	3.7	D.P.	
17	NE SW	"	"	6.0	H.	39.8	D.P.	
17	NE SW	"	"	33.8	I.P.	—	—	
17	NW SW	"	"	1.1	I.P.	1.1	D.P.	
17	SE SW	"	"	5.2	H.	22.8	D.P.	
17	SE SW	"	"	17.6	I.P.	—	—	
17	NW SE	34N	59E	—	—	* 5.4	D.P.	

* OUTSIDE PLACE OF USE UNDER PERMIT 2735

TOTALS SECTION 7 — 20.4 H. / 182.2 I.P. — 208.0 D.P.

TOTALS UNDER 2735: 50.5 HARVEST
347.1 IRRIGATED PASTURE
397.6 TOTAL

LEGEND

H = HARVEST
I.P. = IRRIGATED PASTURE OR MEADOW PASTURE
D.P. = DIVERSIFIED PASTURE
CULTURE AS SHOWN EXISTED 1916-1922

(23.1) ACREAGE ALLOWED UNDER DECREE

[21.3] ACREAGE CLAIMED UNDER THIS PERMIT-2735

(139.0) ACREAGE AS SHOWN ON PRINT OF MAP PROOF DOCID, ON FILE W/ CLERK OF DIST. COURT, HUMBOLDT CO., WINNEMUCCA, NEVADA.

STATE OF NEVADA } S.S.
COUNTY OF ELKO }

I, MARK CHILTON, BEING FIRST DULY SWORN, DEPOSE AND SAY, THAT THIS MAP, CONSISTING OF 1 SHEET, HAS BEEN CORRECTLY DRAWN TO THE DESIGNATED SCALE FROM FIELD NOTES OF A SURVEY MADE UNDER MY SUPERVISION AND DIRECTION COMPLETED ON MAY 24, 1969; THAT IT TRULY AND CORRECTLY REPRESENTS THE PROPOSED LOCATION AND EXTENT OF THE WORKS USED TO DIVERT WATER FROM SOLDIER CREEK IN ELKO COUNTY BY JOHN M. MARBLE FOR IRRIGATION & DOMESTIC PURPOSES UNDER APPLICATION NO. 2735.; THAT THE POINT OF DIVERSION, THE LOCATION, SIZE OF THE DIVERTING CHANNEL, LOCATION AND DESCRIPTION OF ALL MEASURING DEVICES, THE LOCATION AND EXTENT OF LANDS OWNED OR CONTROLLED BY THE APPLICANT UPON WHICH WATER APPLIED FOR UNDER APPLICATION NO. 2735 IS USED, TOGETHER WITH THE AREA AND KIND OF CULTURE IN EACH 40-ACRE SUBDIVISION, AND THE LOCATION AND NAMES OF ALL OTHER WORKS OR STREAMS WHICH ARE CROSSED BY OR CONNECTED WITH SAID WORKS ARE FULLY AND CORRECTLY DESIGNATED THEREON.

Mark Chilton
STATE WATER-RIGHT SURVEYOR # 278

REGISTERED PROFESSIONAL ENGINEER - STATE OF NEVADA
MARK CHILTON
LAND SURVEYOR
CIVIL
NO. 1404

SUBSCRIBED AND SWORN TO BEFORE ME THIS 26th DAY OF Aug 1969.

Leora Bernadot
NOTARY PUBLIC IN AND FOR ELKO CO., NEV.

LEORA BERNADOT
Notary Public - State of Nevada
Elko County, Nevada
My Commission Expires May 2, 1970

CERTIFICATE No. NO ISSUED

NOTE: BASIS OF BEARING: MAGNETIC, V = 17°30' E
WEST LINE OF SECTION 17, T 34 N, R 59 E, M.D.M.

0 300 600 1200 1800 2400 3000
SCALE 1" = 600'

NO.	BY	DATE	DESCRIPTION	CHK'D	APP'D
			REVISIONS		

DRAWN BY RW | APPROVED BY MC
JOB NO. 290-001 | DATE AUG, 1969

MAP
TO ACCOMPANY AMENDED PROOF OF BENEFICAL USE UNDER PERMIT NO. 2735
FOR
IRRIGATION AND DOMESTIC
BY
JOHN M. MARBLE
FROM SOLDIER CREEK

CHILTON ENGINEERING
WESTERN PACIFIC BLDG. ELKO, NEVADA

W-69020 | 0

2375