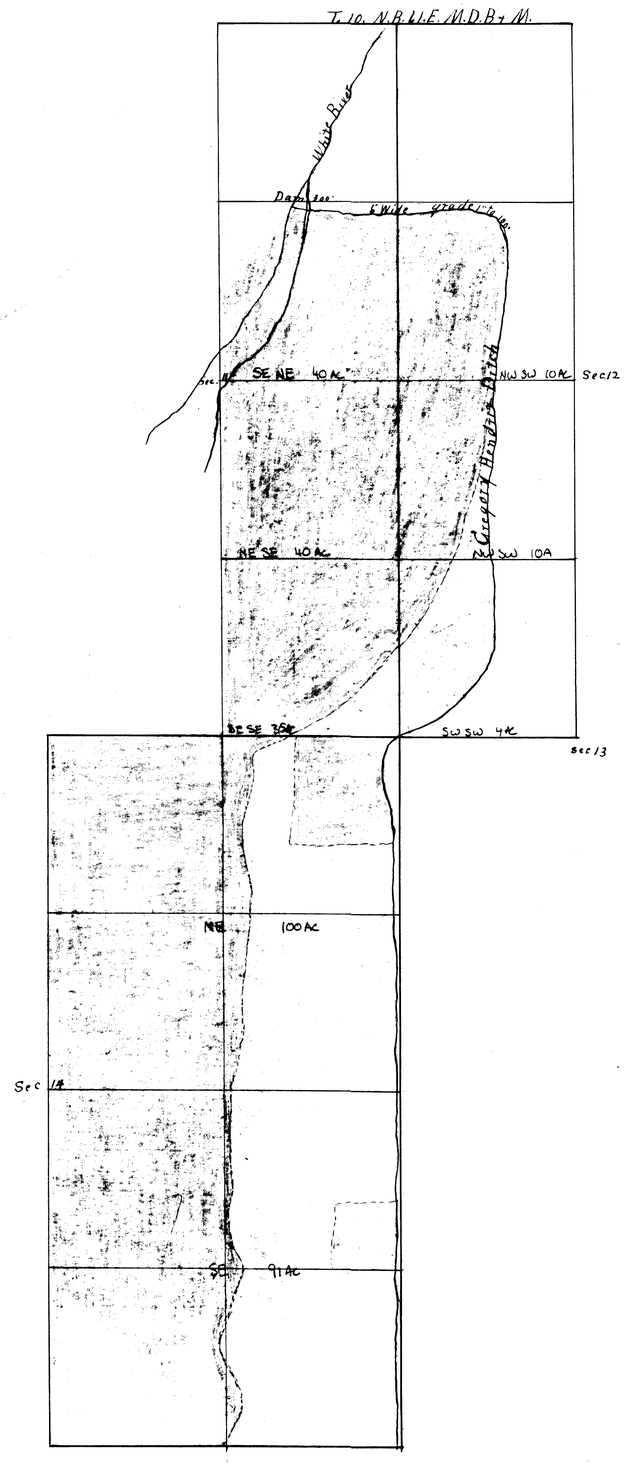

'ADA, }
IITE PINE, } SS.

W.J.Gregory, being first duly
s and says that the above map is
ccurate plat of the lands irrigated
EDITH GREGORY
m the field notes of a survey made
er my supervision and direction),
the 30th day of OCTOBER, 1913.
That the map and survey were
nstance of EDITH GREGORY
ld lands, and that it truly represents
l lands of said EDITH GREGORY

W J Gregory
Surveyor.

Subscribed and sworn to before me
f November 1913.

Notary Public,
in and for White Pine Co.
Nevada. My commission expires
October 9.1917.

2384

Section	Subdivision	Township	Range	Cultivated acreage	description of Culture	Date of first Culture
14	W½ NE¼	10	N 61 E	80	Meadow	
"	NE¼ NE¼	10	"	5	"	
"	SE¼ NE¼	10	"	5	"	
"	NE¼ "	"	"	10	Grain	
"	SE¼ NE¼	"	"	15	Sage brush	
"	NE¼ "	"	"	25	" "	
"	W½ SE¼	"	"	80	Meadow	
"	NE¼ SE¼	"	"	3	"	
"	"	"	"	5	Grain	
"	"	"	"	32	Sagebrush	
"	SE¼ SE¼	"	"	3	Meadow	
"	" "	"	"	37	Sage brush	
11	SW¼ NE¼	"	"	40	Meadow	
"	NE¼ SE¼	"	"	40	"	
"	SE¼ SE¼	"	"	35	"	
12	SW¼ NW¼	10	"	10	"	
"	NW¼ SW¼	"	"	10	"	
"	SW¼ SW¼	"	"	8	"	

State of Nevada }
County of Lincoln } ss.

I. W. J. Gregory being first duly sworn deposes and says that the above map is a true and accurate plat of the Spring claimed by E. A. Hendrix, sr. & Edith Gregory as taken from the field notes of a survey made under my supervision and direction and completed on the 10th day of December 1916.

That the map and survey were made at the instance of E. A. Hendrix, sr. & Edith Gregory claimant of said spring and it truly represents the location of said ~~Land~~ and improvements

W J Gregory Surveyor.

Subscribed and sworn to before me this day of 1917

Sarah Im Oberstegge Notary Public

My commission expires Sept. 25, 1920

444 BK. 3 5-5-19.
for 3.29 c.f.s.

FILED
STATE ENGINEER'S OFFICE

White River – Permit 2384
E. A. Hendrix, sr. & Edith Gregory
Lund
Nevada

2384