Section	Subdivision	Township	Range	Cultivated acreage	Description of Culture	Date of First Culture
9	SW¼ of NE¼ SE¼ of NW¼ NE¼ of SW¼ & NW¼ of SE¼	30 N	19 E	103	Grain	
9	SW¼ of SW¼	30 N	19 E	21	"	
8 and 9	NW¼ of SW¼ Sec. 9 & SE¼ of SE¼	30 N	19 E	42	"	
8	SW¼ of NE¼ & NW¼ of SE¼	30 N	19 E	43	"	

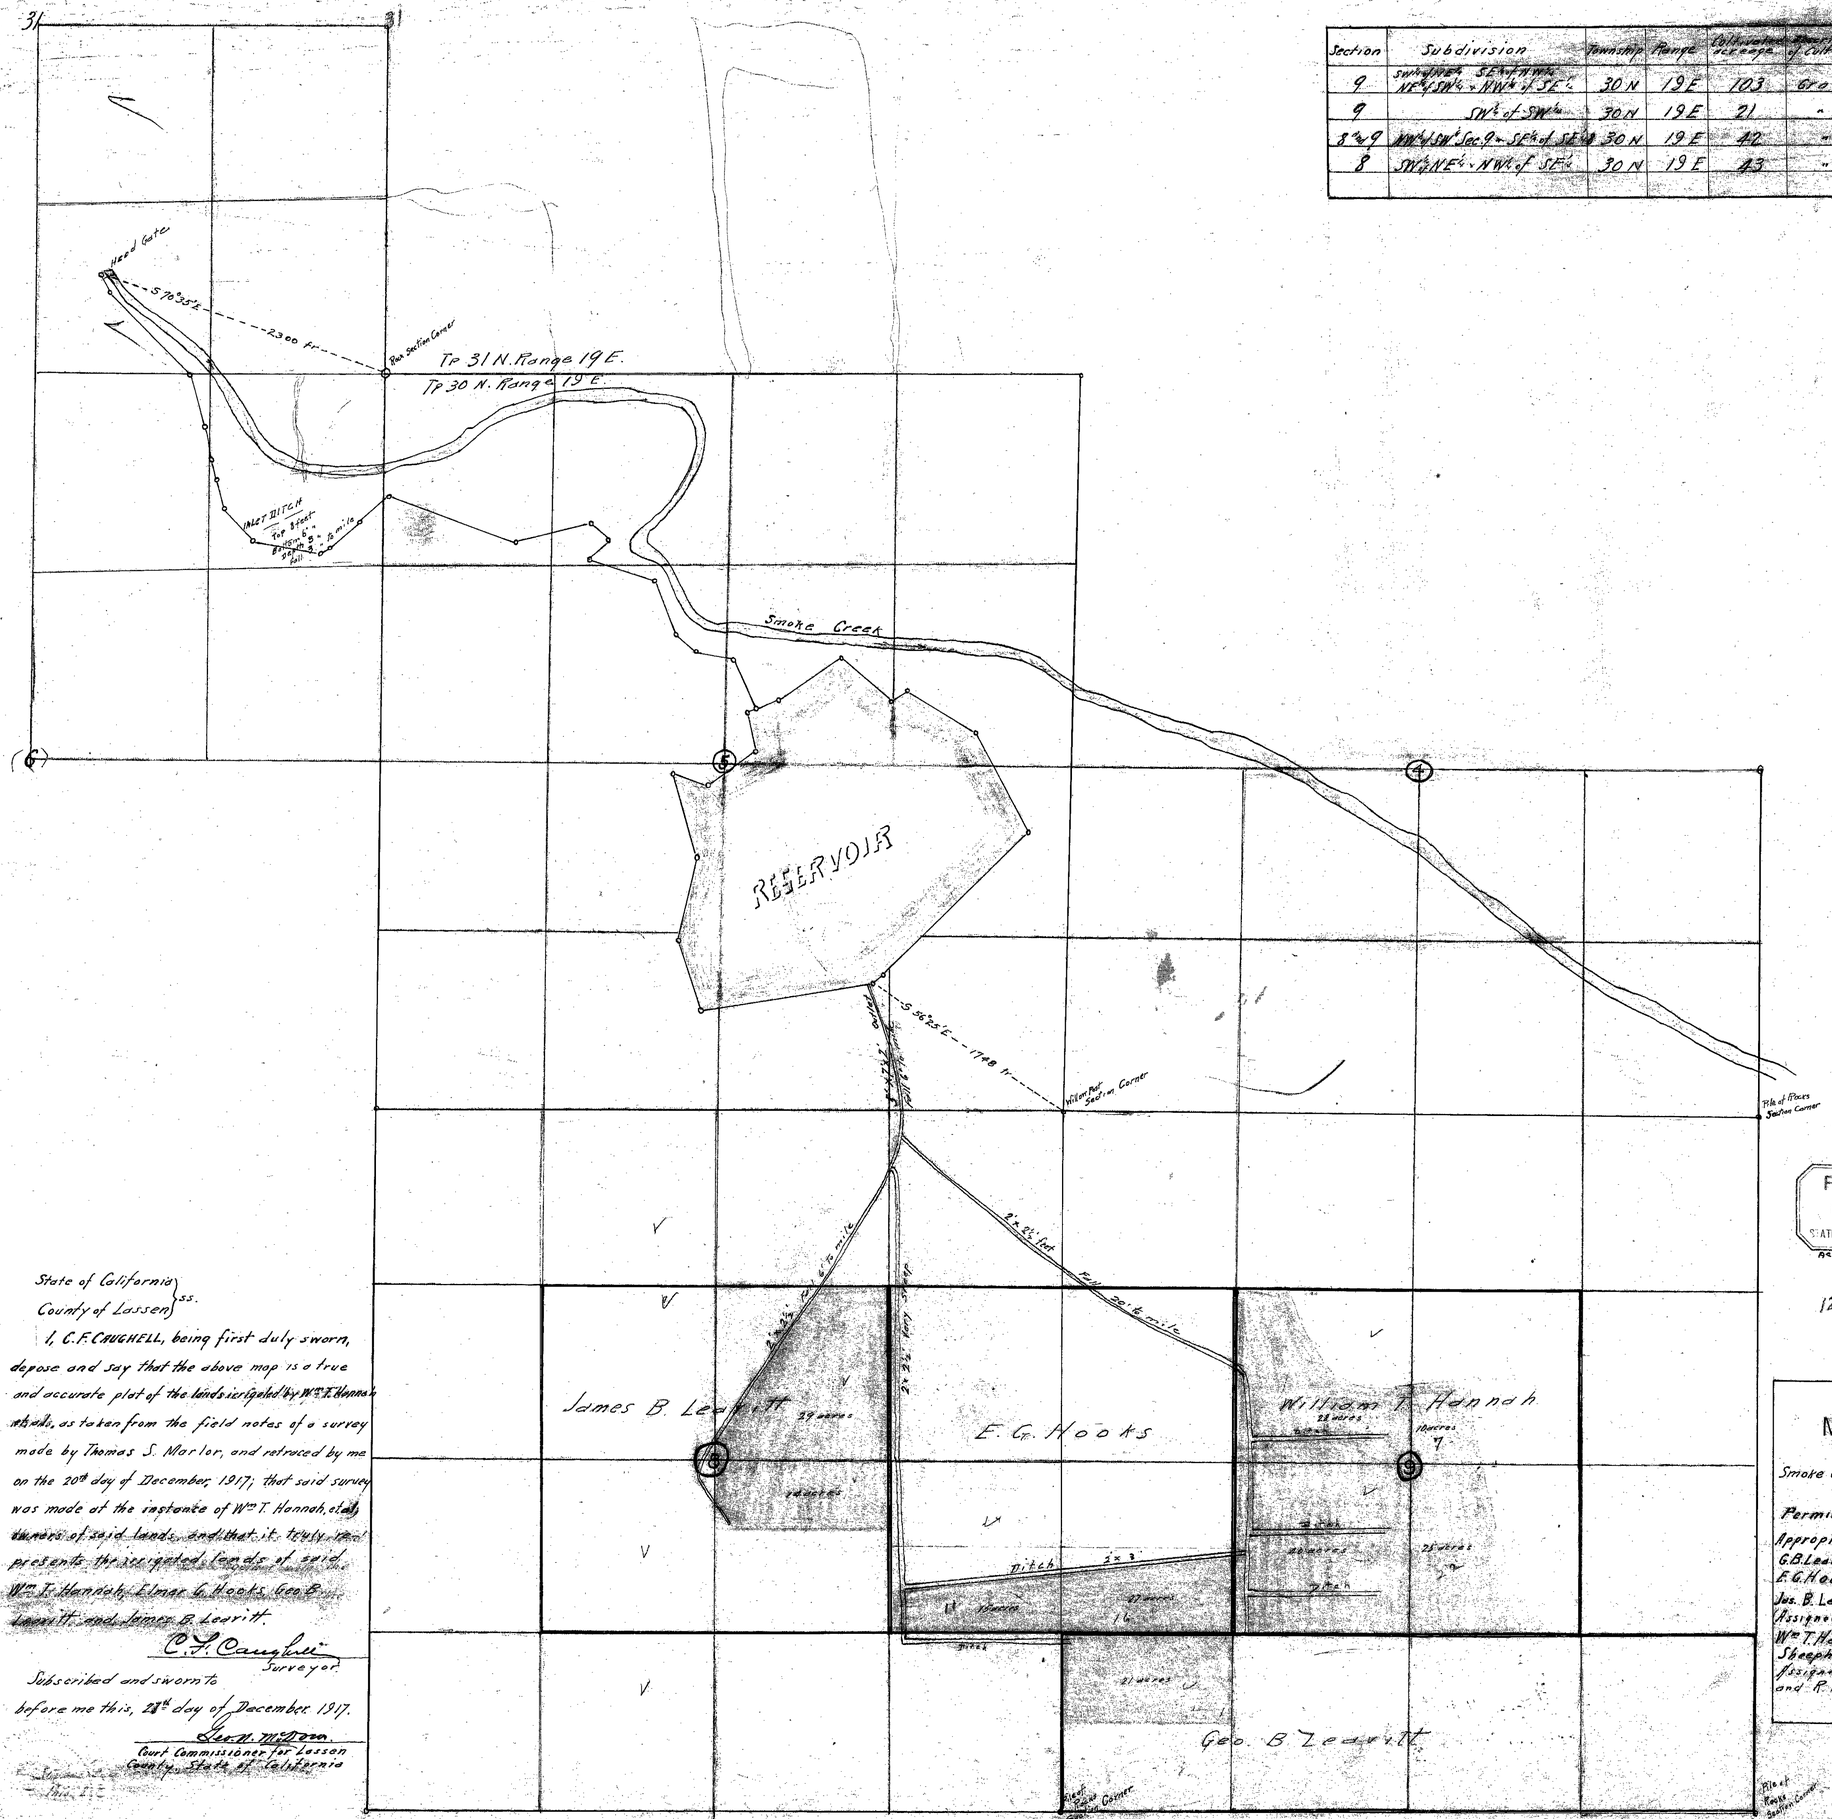

State of California }
County of Lassen } ss.

I, C. F. CAUGHELL, being first duly sworn, depose and say that the above map is a true and accurate plat of the lands irrigated by Wm. T. Hannah et al., as taken from the field notes of a survey made by Thomas S. Marlor, and retraced by me on the 20th day of December, 1917; that said survey was made at the instance of Wm. T. Hannah, et al., owners of said lands, and that it truly represents the irrigated lands of said Wm. T. Hannah, Elmer G. Hooks, Geo. B. Leavitt, and James B. Leavitt.

C. F. Caughell
Surveyor

Subscribed and sworn to before me this, 28th day of December 1917.

Geo. N. McDonald
Court Commissioner for Lassen County, State of California

FILED
DEC 31 1917
STATE ENGINEER'S OFFICE

12/31/17

MAP
OF
Smoke Creek Irrigation Works
Permit No 2386
Appropriators:—
G. B. Leavitt, Leavitt Cal.
E. G. Hooks, Sheephead, Nev.
Jas. B. Leavitt
(Assignee of Chas. Noble.)
Wm. T. Hannah of Sheephead Nevada
Assignee of C. M. Stewart and R. B. Kennedy

78728 78727 78726 78725 78724 78723 78722 72559 443 BK3 5-5-19 for 2.09 c.f.s.

2386
2386