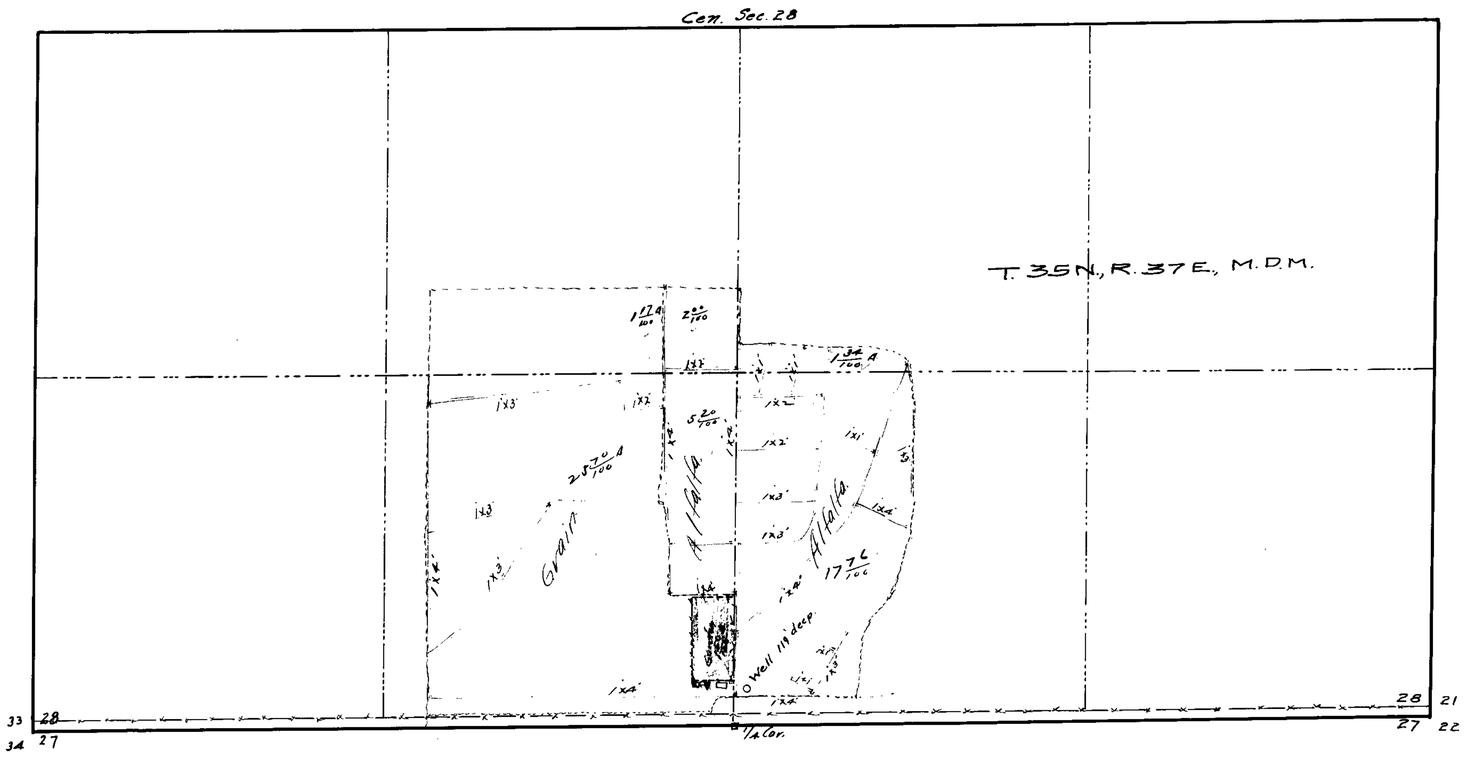

State of Nevada }
County of Humboldt } ss

I, H.H. Sheldon, being first duly sworn, depose and say that the above map is a true and accurate plot of the lands irrigated by Anna M. Bradley, as taken from the field notes of a survey made by me, completed on the 23rd day of October, 1917.

That the map and survey were made at the instance of Anna M. Bradley, owner of said lands, and that it truly represents the irrigated lands of said Anna M. Bradley under Permit No. 2397.

H.H. Sheldon, C.E.
Surveyor.

Subscribed and sworn to before me, this 30th day of October, 1917

Notary Public in and for Humboldt Co., Nevada

FILED

399 BK.3 12-16-18.
for .546 c.f.s.

MAP
OF
ANNA M BRADLEYS
PROOF OF BENEFICIAL USE
UNDER
PERMIT No. 2397
FROM
WELL
OCT 1917 SCALE 1=300

2397