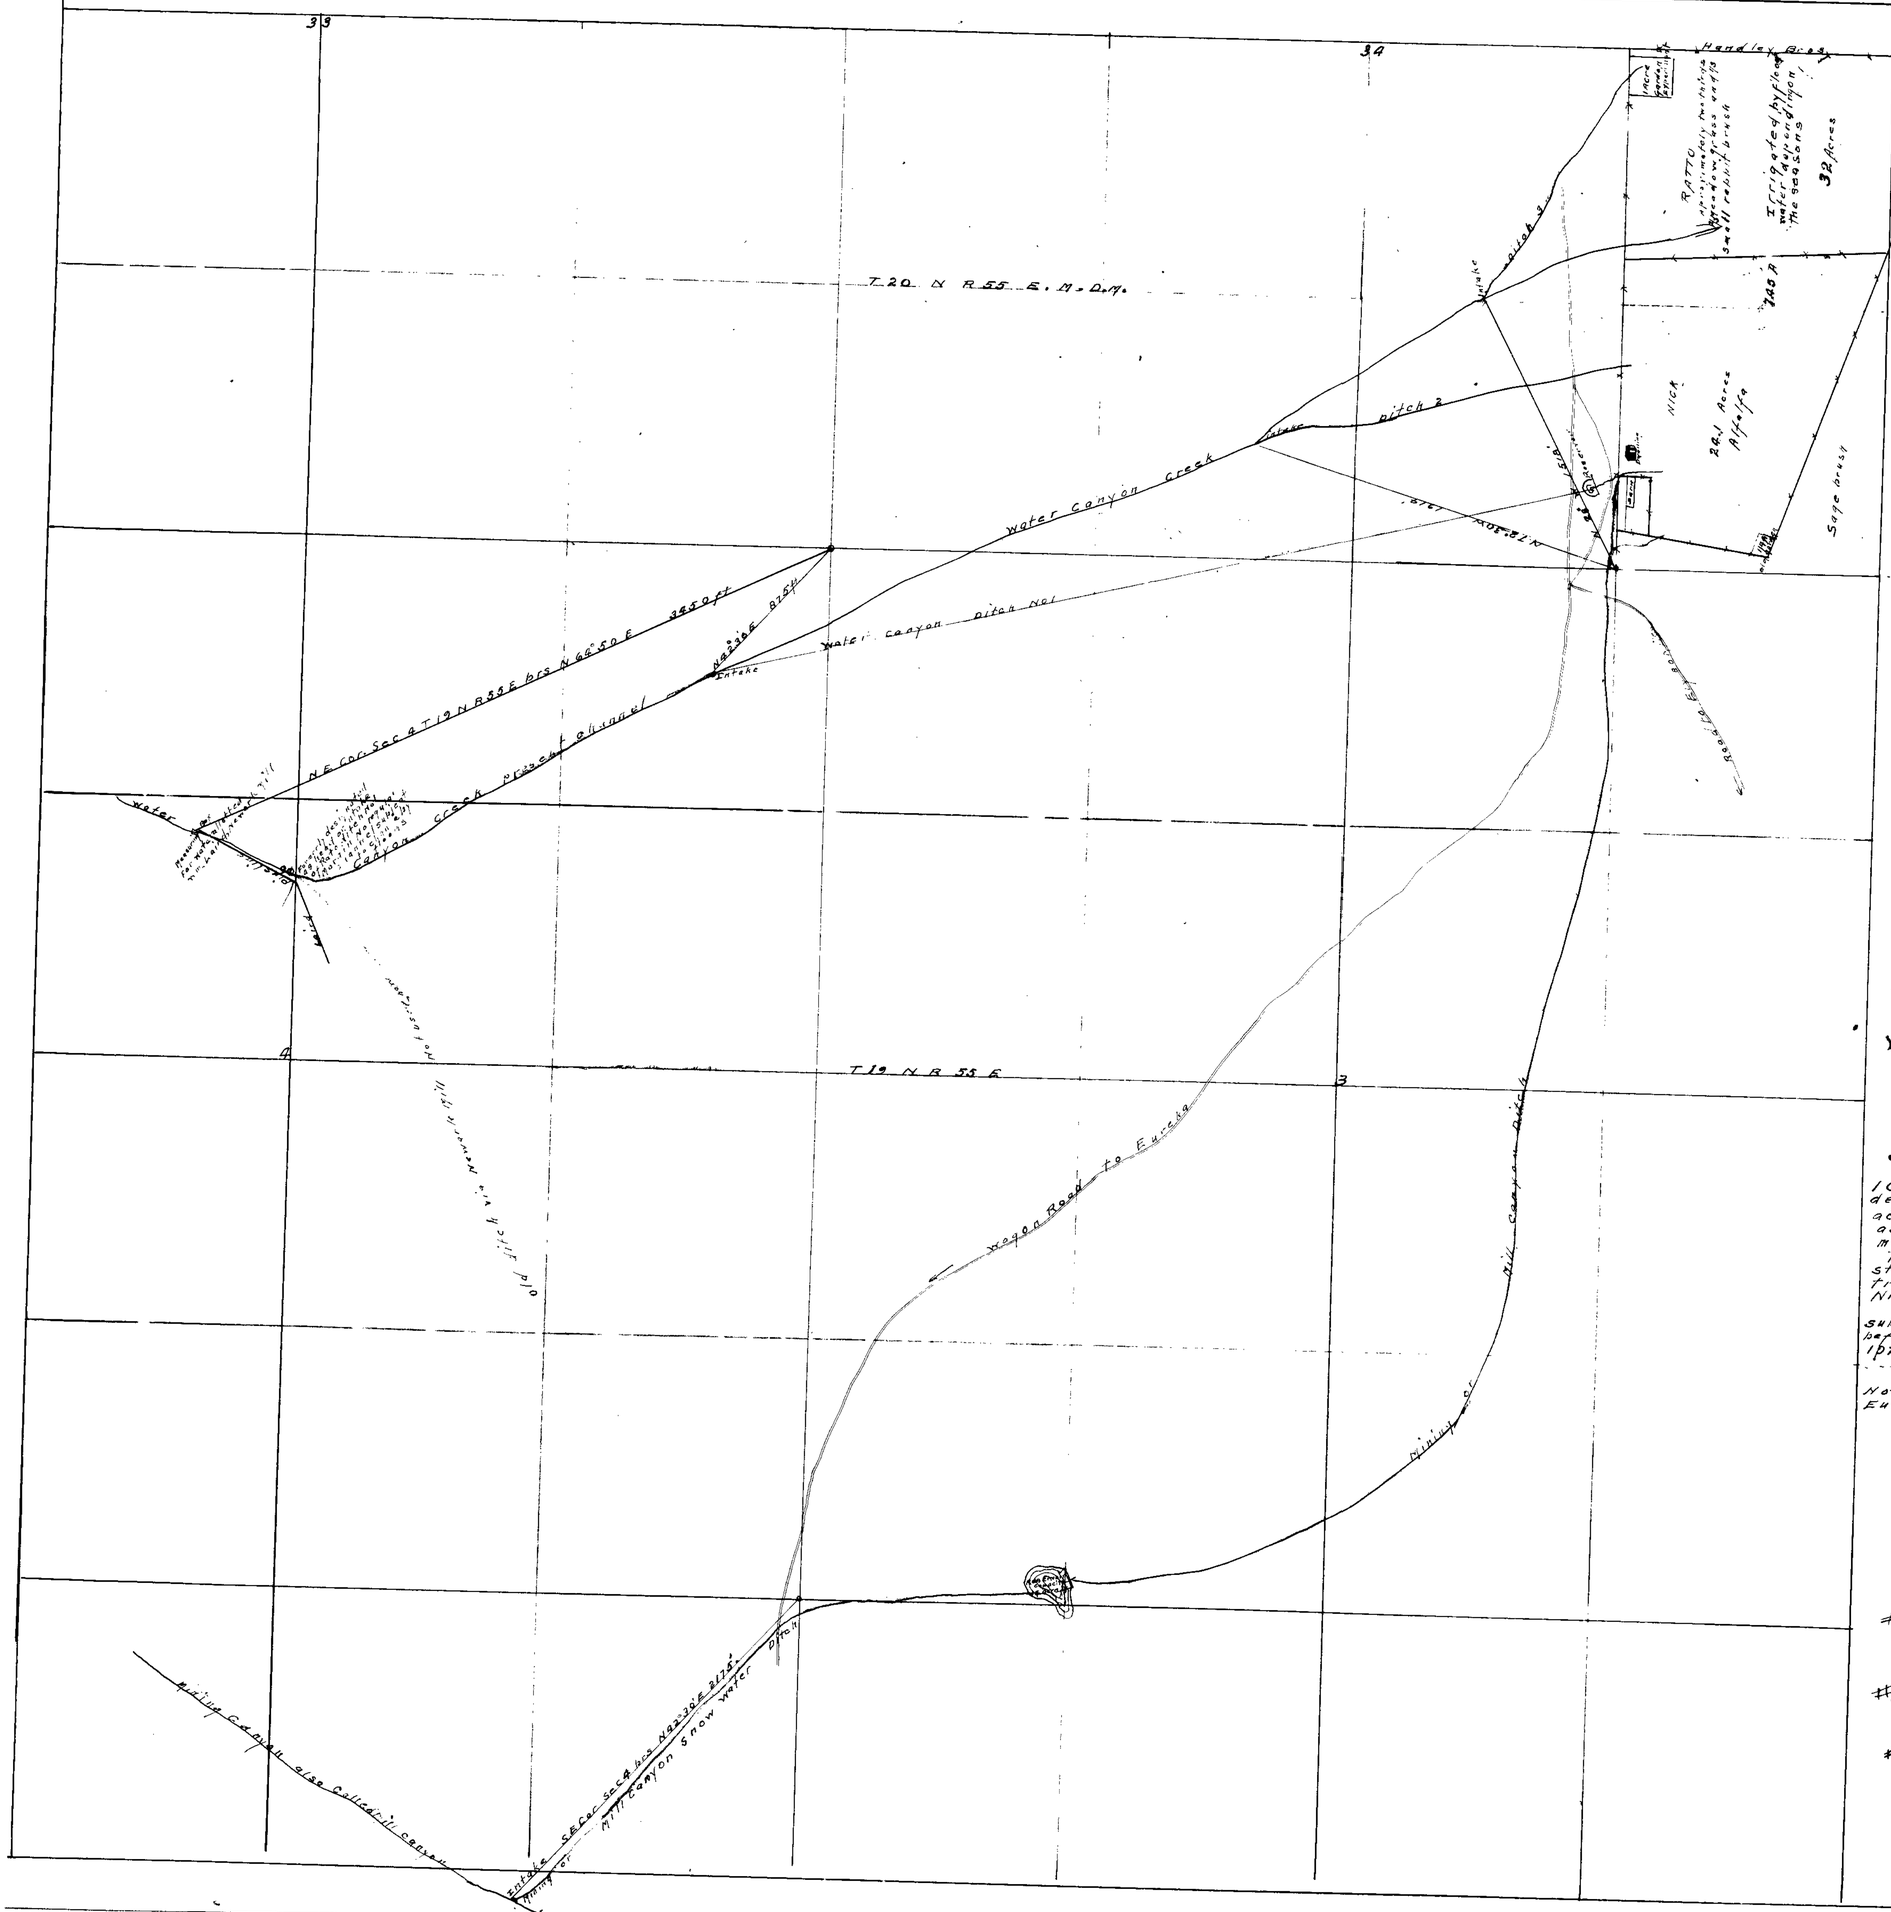


| Section | Subdivision | Twp | Range | Kind of Culture | Cult Acreage |
|---|---|---|---|---|---|
| 34 | SE4. SE4 | 20 N | 55 E | Garden | 0.25 |
| | | | | Alfalfa | 24.1 |
| " | NE4 SE4 | " | " | Pasture & Grass | 32. |
| " | " | " | " | Garden | 1.0 |
| | | | | Alfalfa | 7.45 |

# M.A.P.
## OF
## IRRIGATED LAND AND DITCHES, OWNED BY NICK RATTO. WHITE PINE COUNTY, NEVADA.

COUNY OF EUREKA } SS
STATE OF NEVADA }

I Clarence Johnson being first duly sworn depose and say that the above map is a true and accurate plat of the lands irrigated by Nick Ratto, as taken from the field notes of a survey made by me, completed on the 27th day of September 1921. That the map and survey were made at the instance of Nick Ratto owner of said lands and it truly represents the irrigated lands of said Nick Ratto

Clarence Johnson
State Water Right Surveyor

subscribed and sworn to before me this 29 day of Sept 1921 W R Reynolds

Notary Public, in and for Eureka County, Nevada.

Scale 1 inch equals 400 ft.

FILED
[illegible]-31-22
STATE ENGINEER'S OFFICE

#2401
Certificate No. 348 BK. 3 [illegible] 7-23-17
for 124 a. f. per year

#2401 Amended.
Certificate No. 348 BK. 3 [illegible] 3-31-22.
for 0.1355 c.f.s.

#5582
Certificate No. 628 BK. 4 [illegible] 3-31-22.
for 0.648 c.f.s.

Place in files under
(2401)-5582